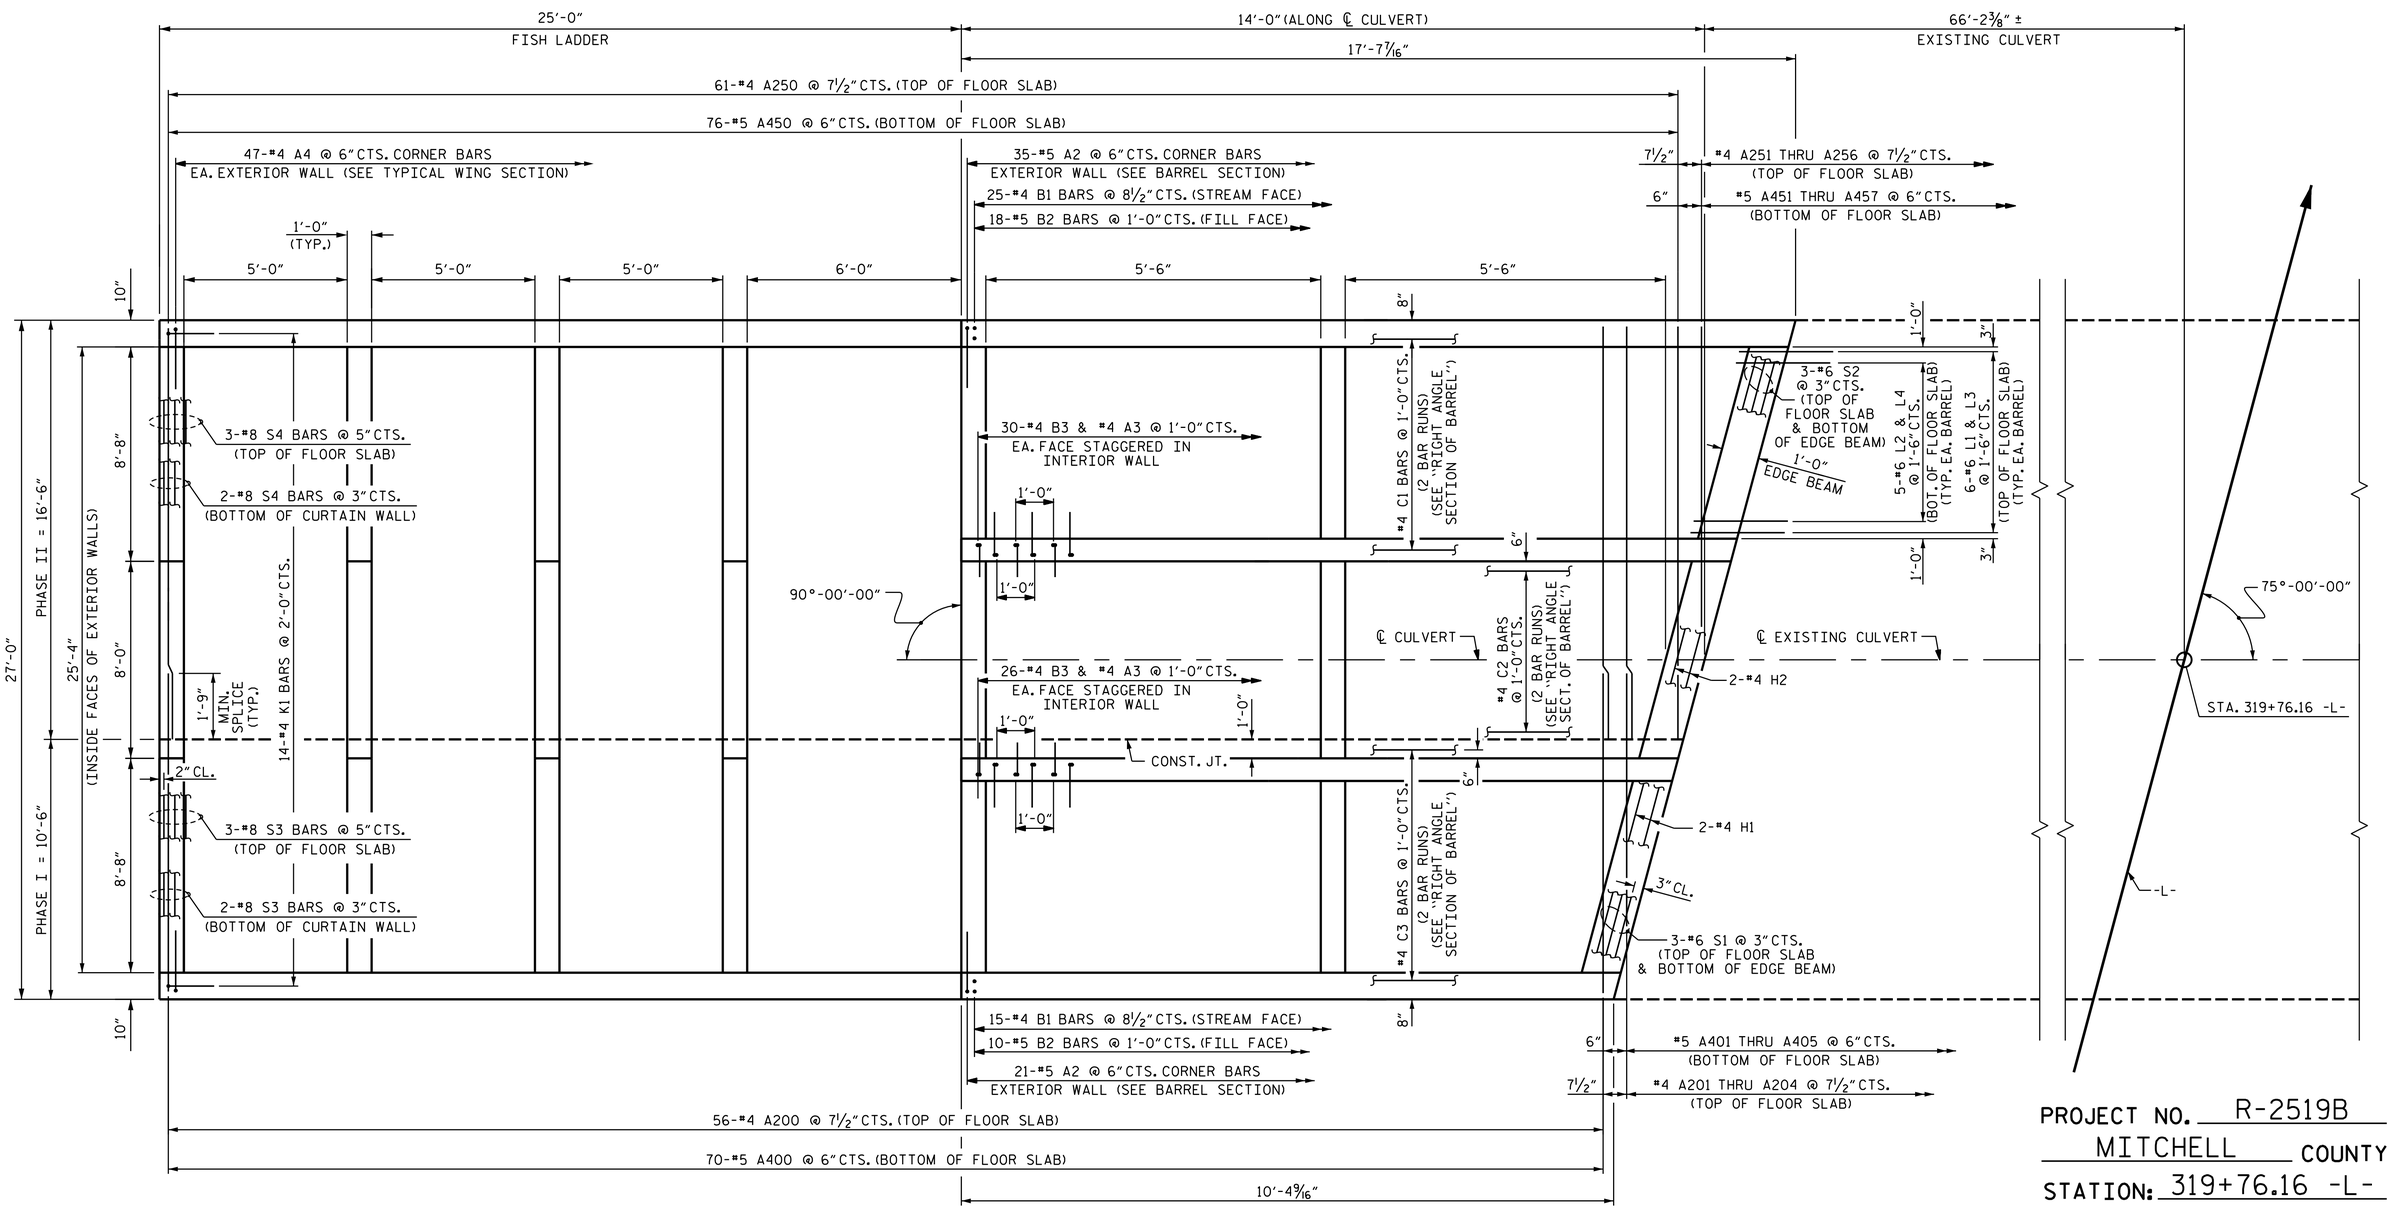

PLAN - FLOOR SLAB

FOR FISH LADDER WEIR DETAILS, SEE SHEET 5 OF 13.

PROJECT NO. R-2519B

MITCHELL COUNTY

STATION: 319+76.16 -L-

SHEET 3 OF 13

STATE OF NORTH CAROLINA
DEPARTMENT OF TRANSPORTATION
RALEIGH

TRIPLE 8 FT. X 11 FT.
CONCRETE BOX CULVERT
LEFT EXTENSION

NORTH CAROLINA PROFESSIONAL SEAL 20125 ENGINEER MARSHALL G. CHEEK, JR.

8/27/2014 Marshall G. Cheek, Jr.

REVISIONS						SHEET NO.
NO.	BY:	DATE:	NO.	BY:	DATE:	C-43
1			3			TOTAL SHEETS
2			4			87

DRAWN BY :	M.A. LEBLANC	DATE :	8/13
CHECKED BY :	M.G. CHEEK	DATE :	10/13
DESIGN ENGINEER OF RECORD:	J.R. MCROY	DATE :	10/13

STR#10