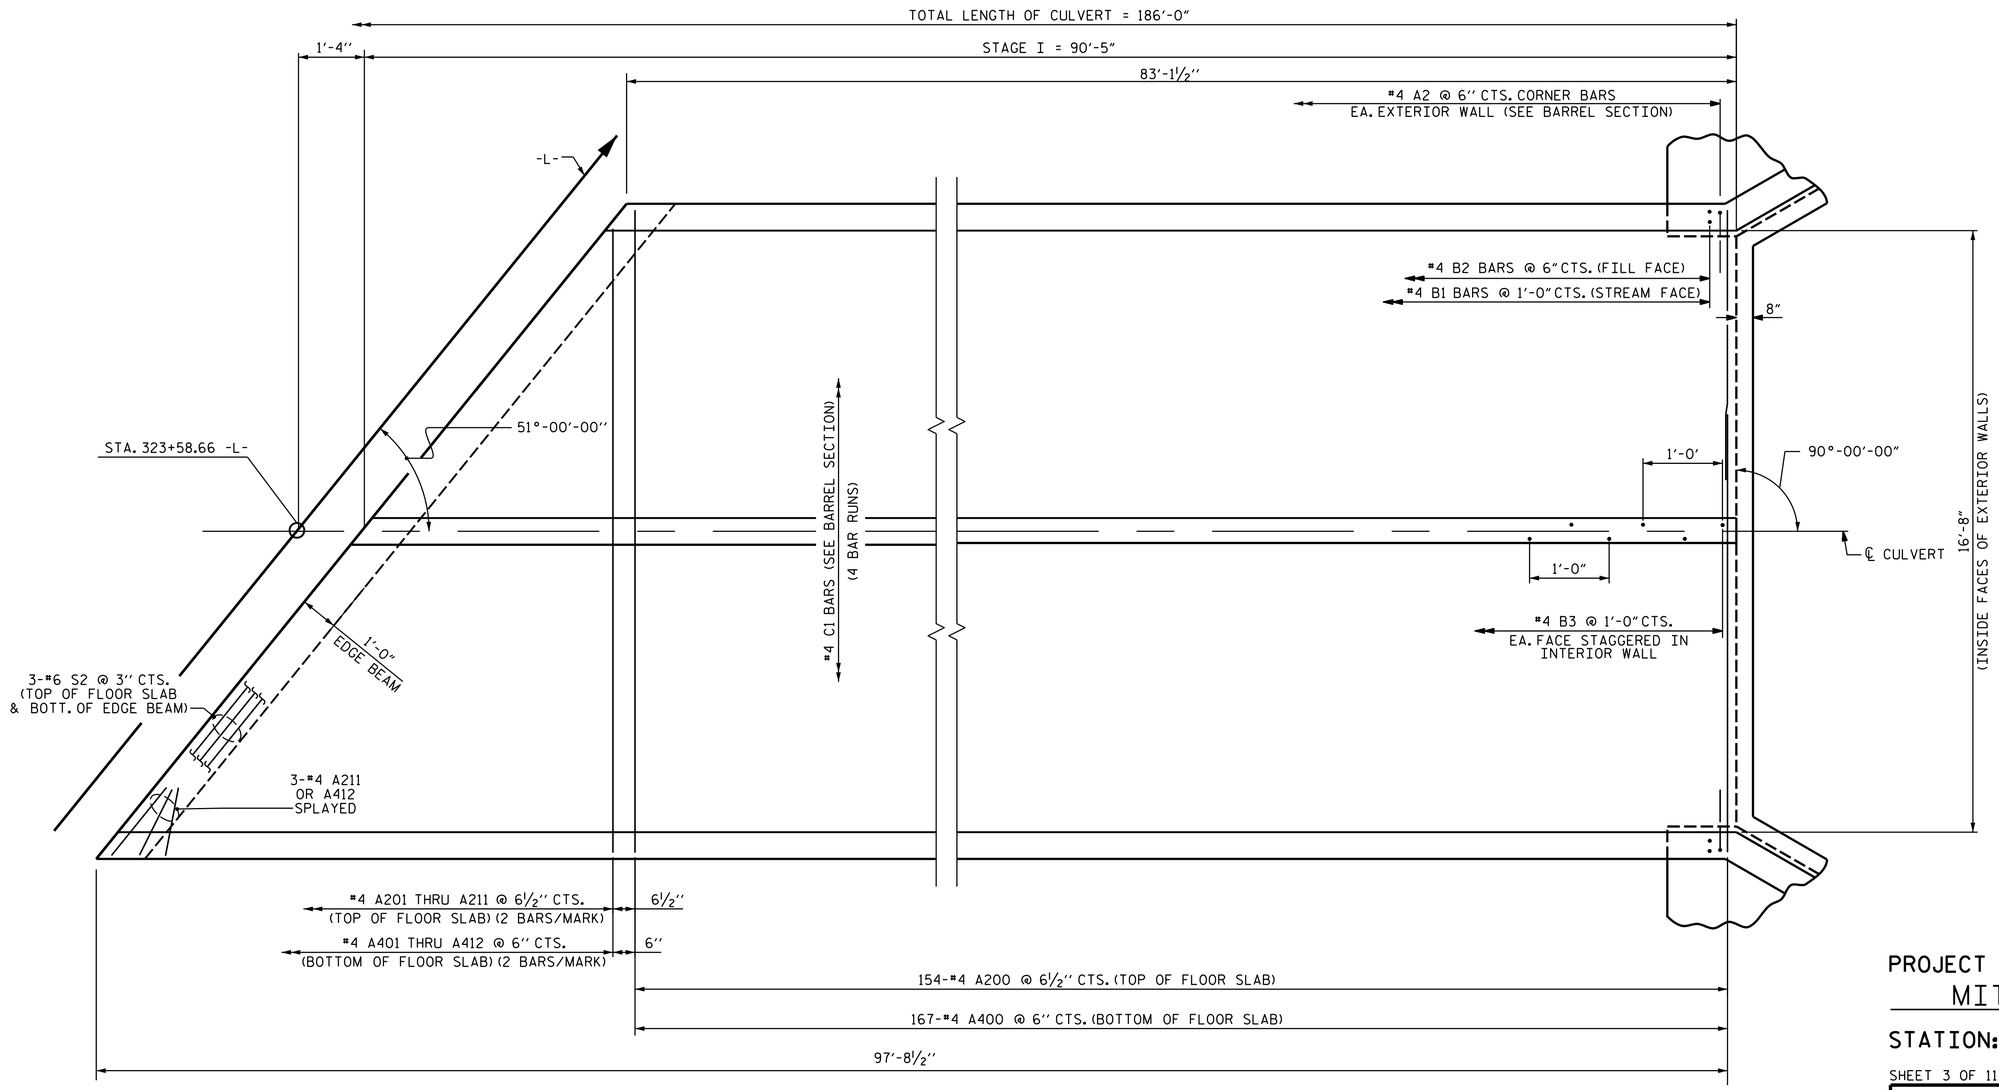

PLAN - FLOOR SLAB

STAGE I

NOTE : FOR S1 BARS IN FLOOR SLAB & WING FOOTINGS, SEE WING SHEET.

PROJECT NO. R-2519B

MITCHELL COUNTY

STATION: 323+58.66 -L-

SHEET 3 OF 11

STATE OF NORTH CAROLINA
DEPARTMENT OF TRANSPORTATION
RALEIGH

DOUBLE 8 FT. X 8 FT.
CONCRETE BOX CULVERT
STAGE I
51° SKEW

NORTH CAROLINA PROFESSIONAL SEAL 20125 ENGINEER MARSHALL G. CHEEK, JR.

9/2/2014 Marshall G. Cheek, Jr.

REVISIONS								SHEET NO.
NO.	BY:	DATE:	NO.	BY:	DATE:			C-56
1			3					TOTAL SHEETS
2			4					87

DRAWN BY :	M. POOLE	DATE :	10/13
CHECKED BY :	D. HODGE	DATE :	10/13
DESIGN ENGINEER OF RECORD:	J. R. MCROY	DATE :	10/13

$$$$$$$SYSTIME$$$$$
$$$$$$$$$$$$$$$$$$$$$$$$DGN$$$$$$$$$$$$$$$$$$$$$$$$
$$$$USERNAME$$$$

STR. #11