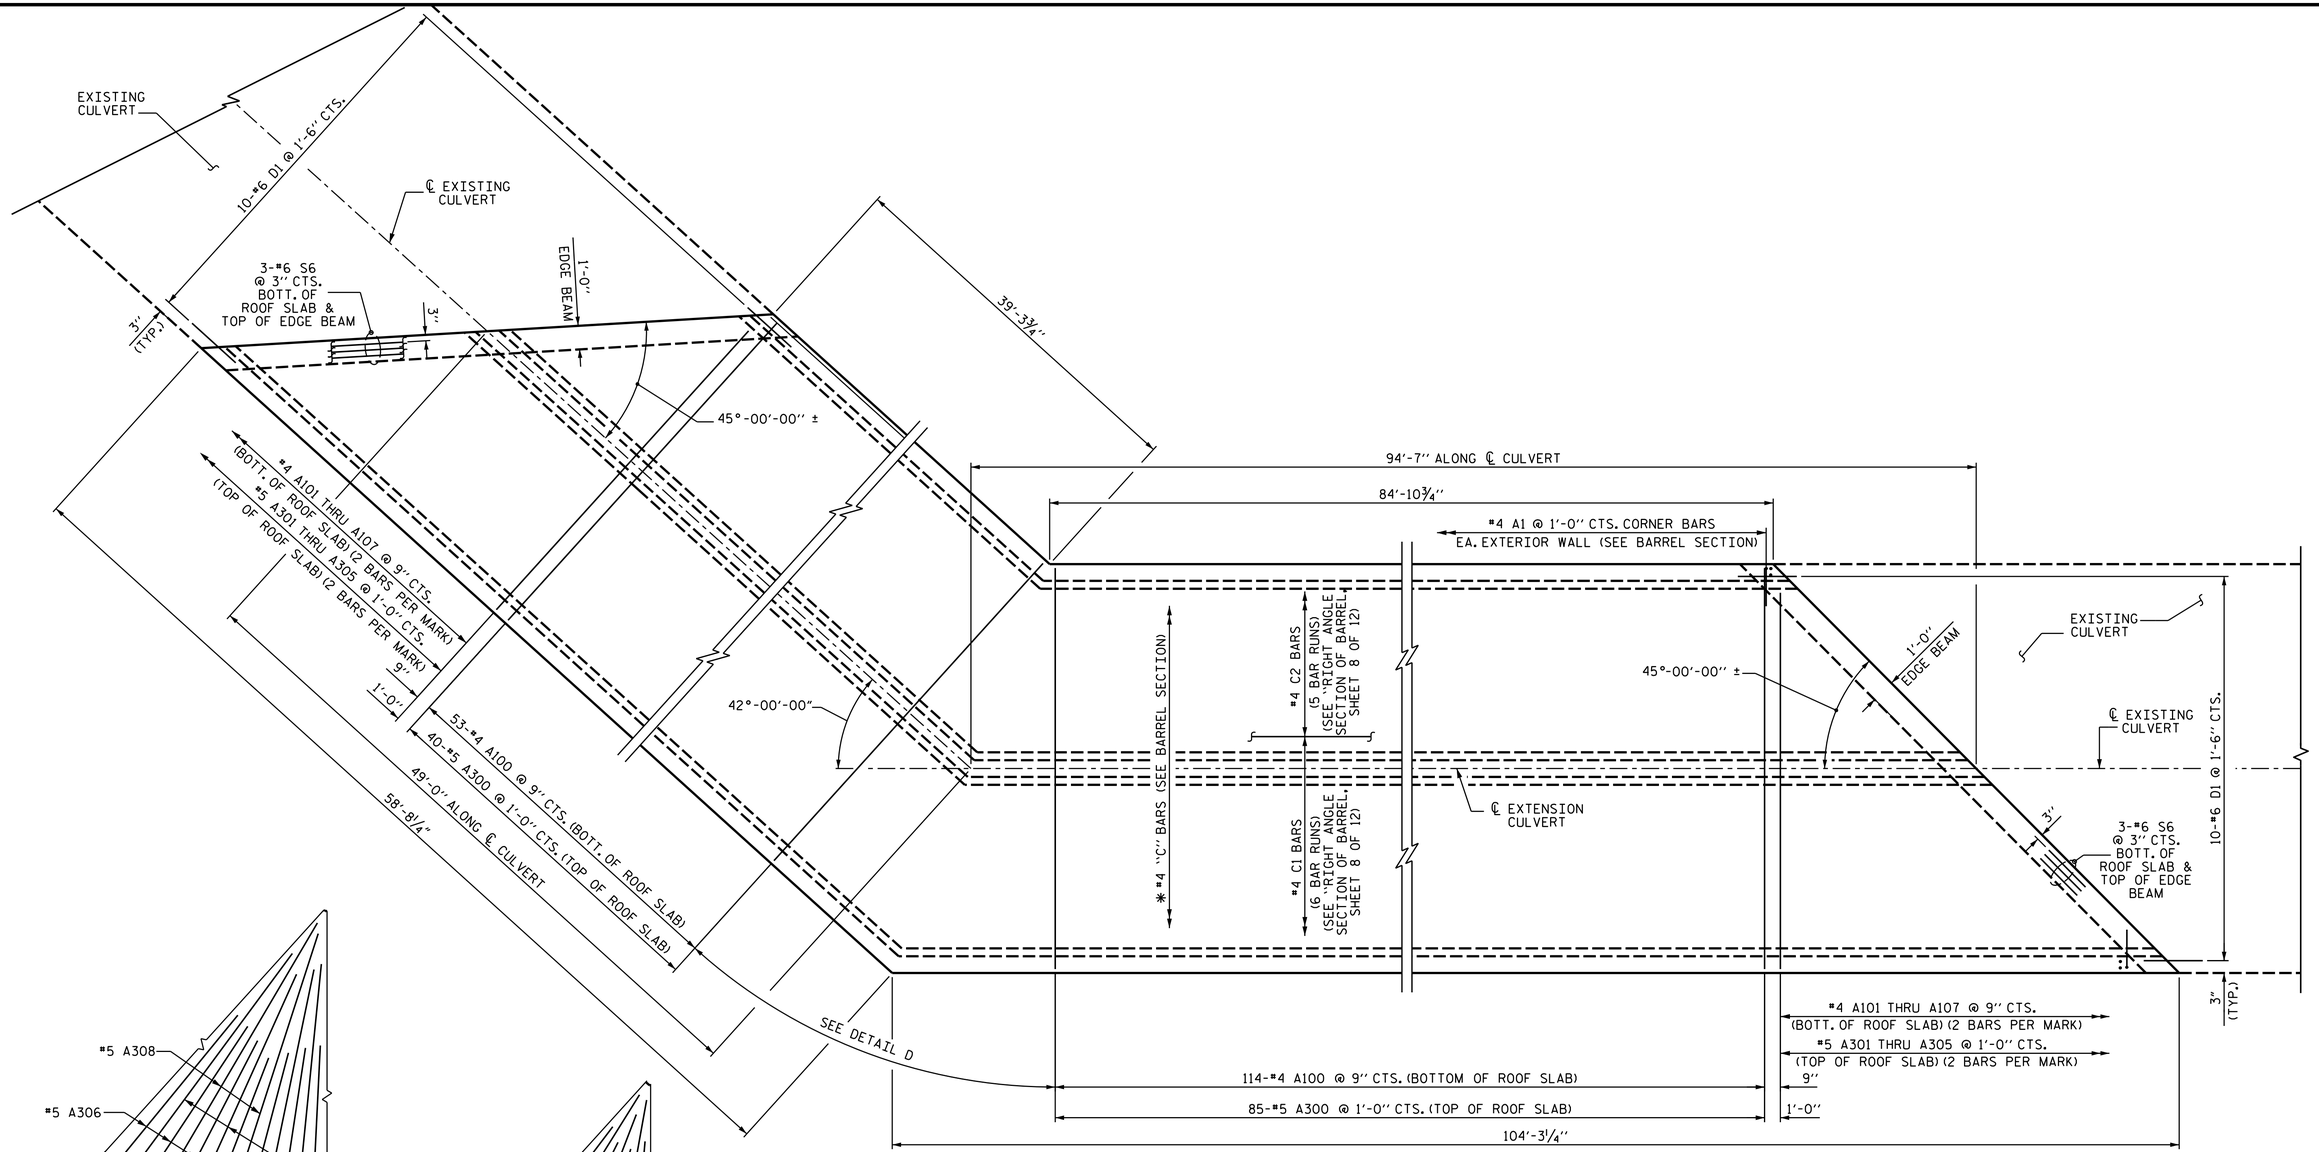

PLAN-ROOF SLAB

* #4 "C" BARS SHALL BE FIELD BENT AS NECESSARY.

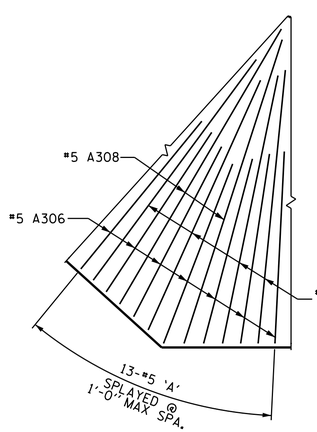

DETAIL D
TOP OF SLAB

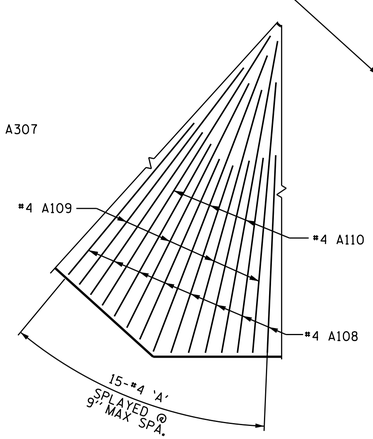

DETAIL D
BOTTOM OF SLAB

PROJECT NO. R-2519B
YANCEY COUNTY
STATION: 134+80.45 -L-

SHEET 10 OF 12

STATE OF NORTH CAROLINA
DEPARTMENT OF TRANSPORTATION
RALEIGH

DOUBLE 6 FT. X 6 FT. CONCRETE BOX CULVERT
MIDDLE EXTENSION

NORTH CAROLINA PROFESSIONAL SEAL 20125 ENGINEER MARSHALL G. CHEEK, JR.
DocuSigned by: Marshall G. Cheek, Jr.
6549D6EBAA3B405...
8/27/2014

REVISIONS							SHEET NO.
NO.	BY:	DATE:	NO.	BY:	DATE:		C-27
1			3				TOTAL SHEETS
2			4				87

DRAWN BY :	A. SORSENGINH/MEP	DATE :	9/2013
CHECKED BY :	D. HODGE	DATE :	10/13
DESIGN ENGINEER OF RECORD:	M.A. LEBLANC	DATE :	10/13

$$$$$$$SYSTIME$$$$$
$$$$$$$$$$$$$$$$$$$$$$DGN$$$$$$$$$$$$$$$$$$$$$$$$
$$$$USERNAME$$$$

STR #8