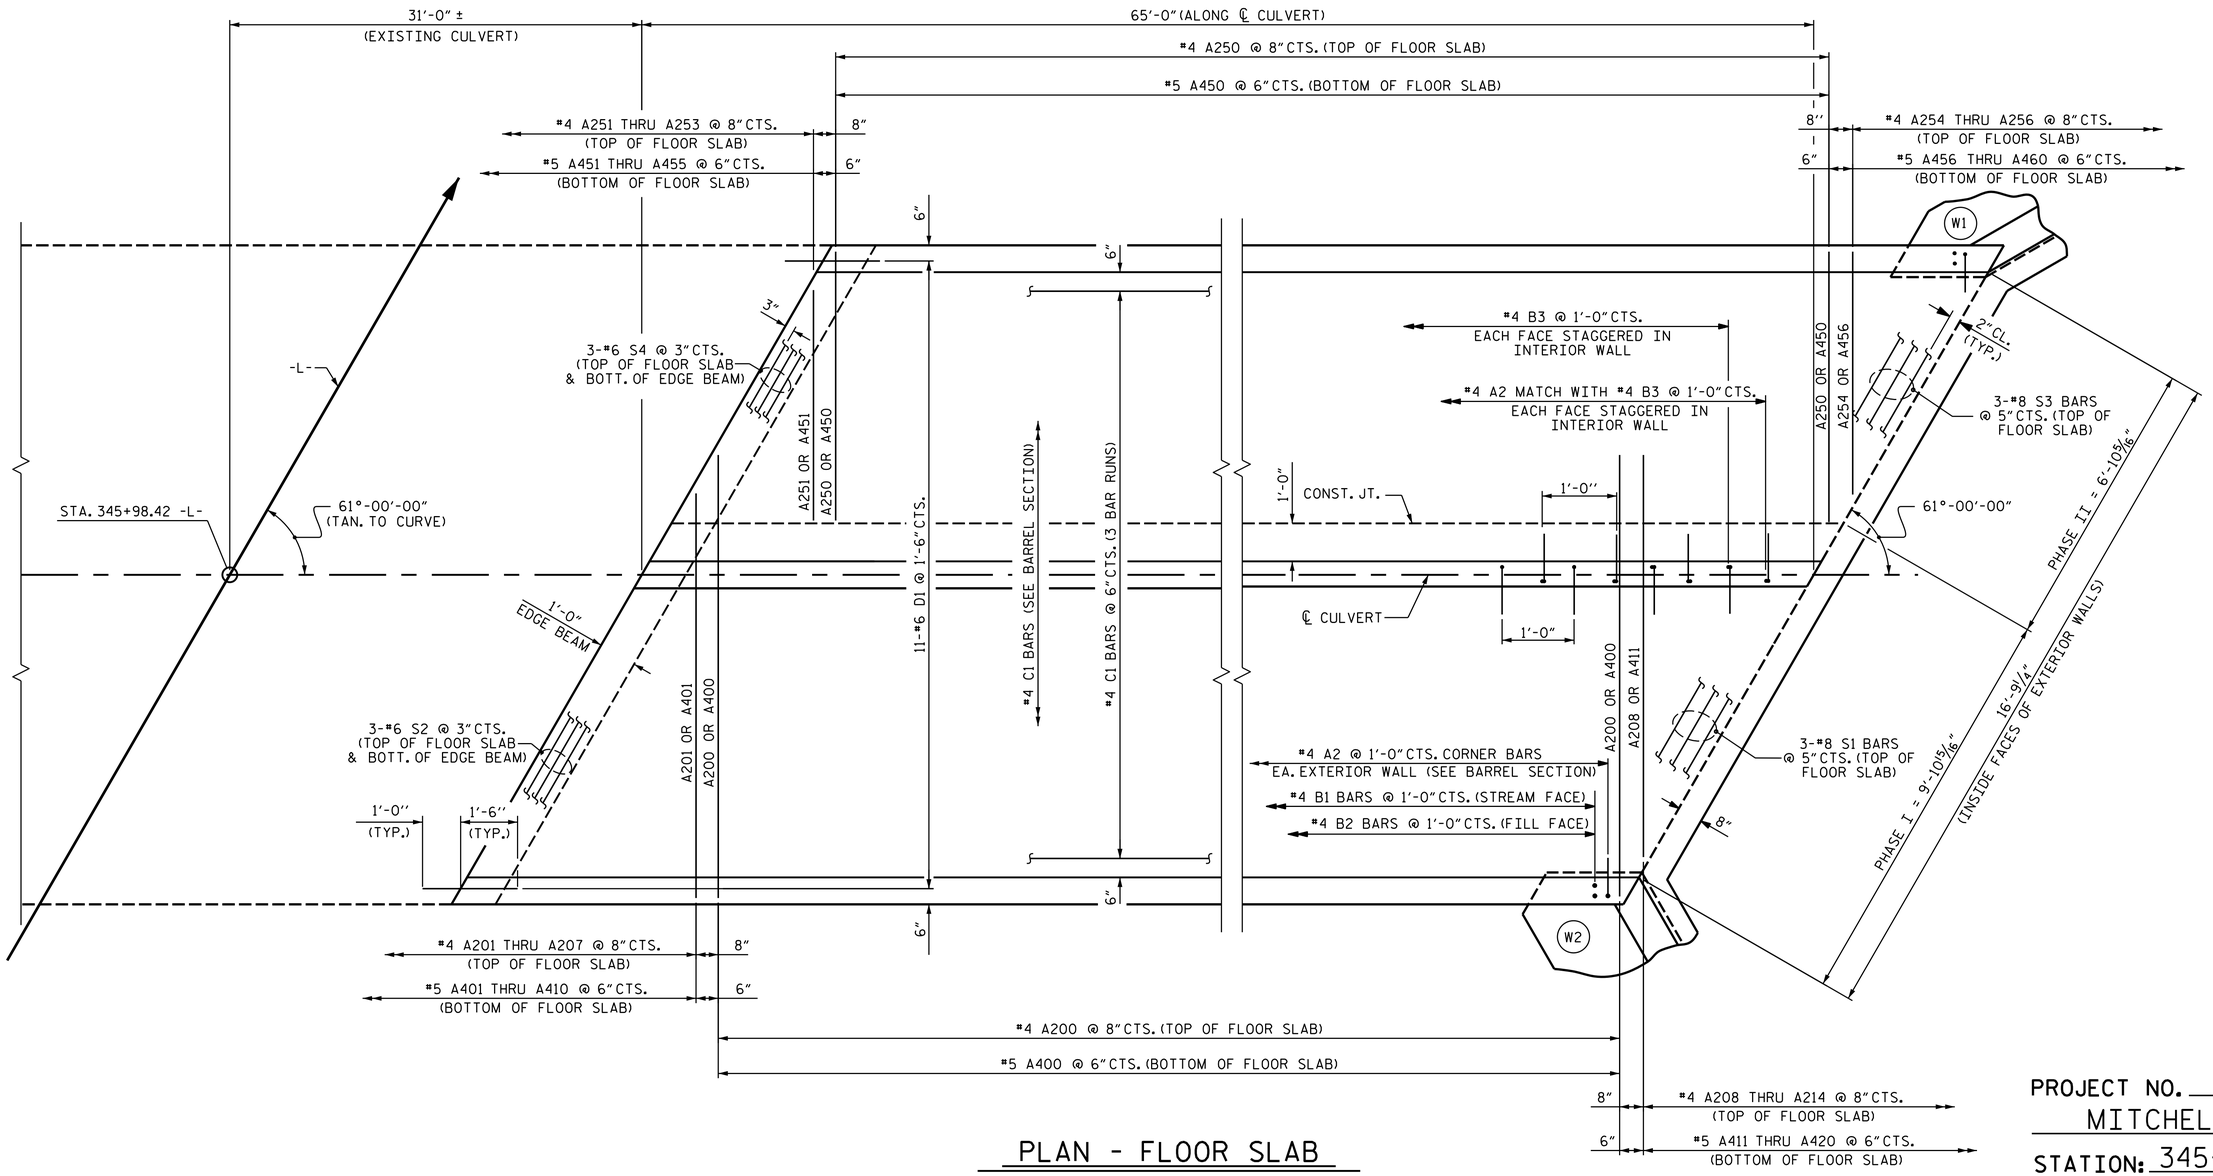

PLAN - FLOOR SLAB

PROJECT NO. R-2519B
MITCHELL COUNTY
STATION: 345+98.42 -L-

SHEET 3 OF 6

STATE OF NORTH CAROLINA
DEPARTMENT OF TRANSPORTATION
RALEIGH

DOUBLE 7 FT. X 6 FT. CONCRETE BOX CULVERT RIGHT EXTENSION

NORTH CAROLINA PROFESSIONAL SEAL 20125 ENGINEER MARSHALL G. CHEEK, JR.

8/27/2014 Marshall G. Cheek, Jr.

REVISIONS							SHEET NO.
NO.	BY:	DATE:	NO.	BY:	DATE:		C-74
1			3				TOTAL SHEETS
2			4				87

DRAWN BY : A. SORSENGINH DATE : 7/12/11
CHECKED BY : M. POOLE DATE : 7/2011
DESIGN ENGINEER OF RECORD: M. A. LEBLANC DATE : 10/2013

STR. #13