$$$$$$SYSTIME$$$$$
$$$$$$$$$$$$$$$$$$$$$$$$$$DGN$$$$$$$$$$$$$$$$$$$$$$$$$
$$$$USERNAME$$$$

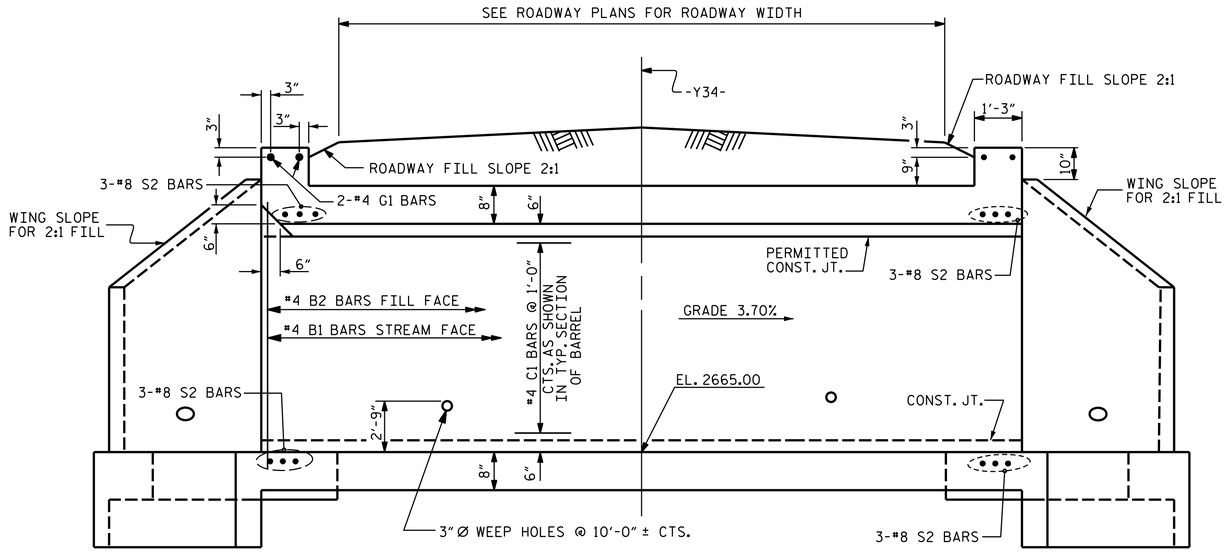

CULVERT SECTION NORMAL TO ROADWAY

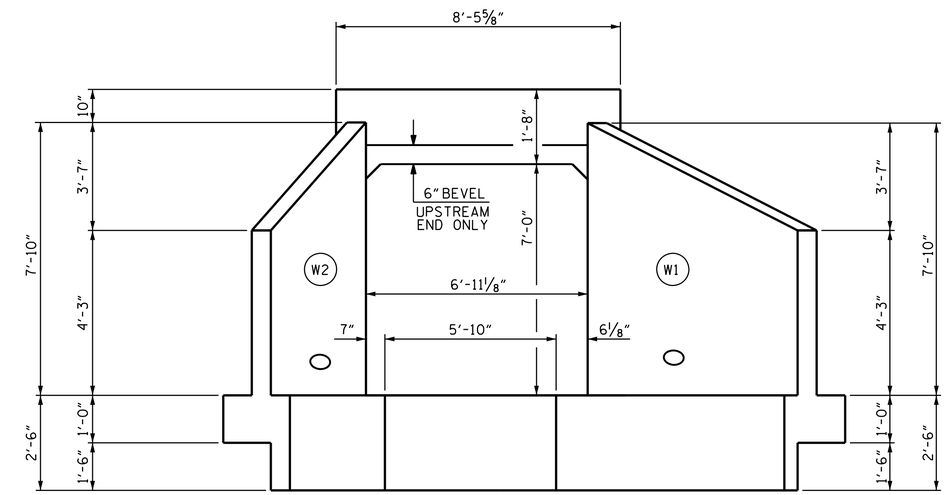

END ELEVATION NORMAL TO SKEW

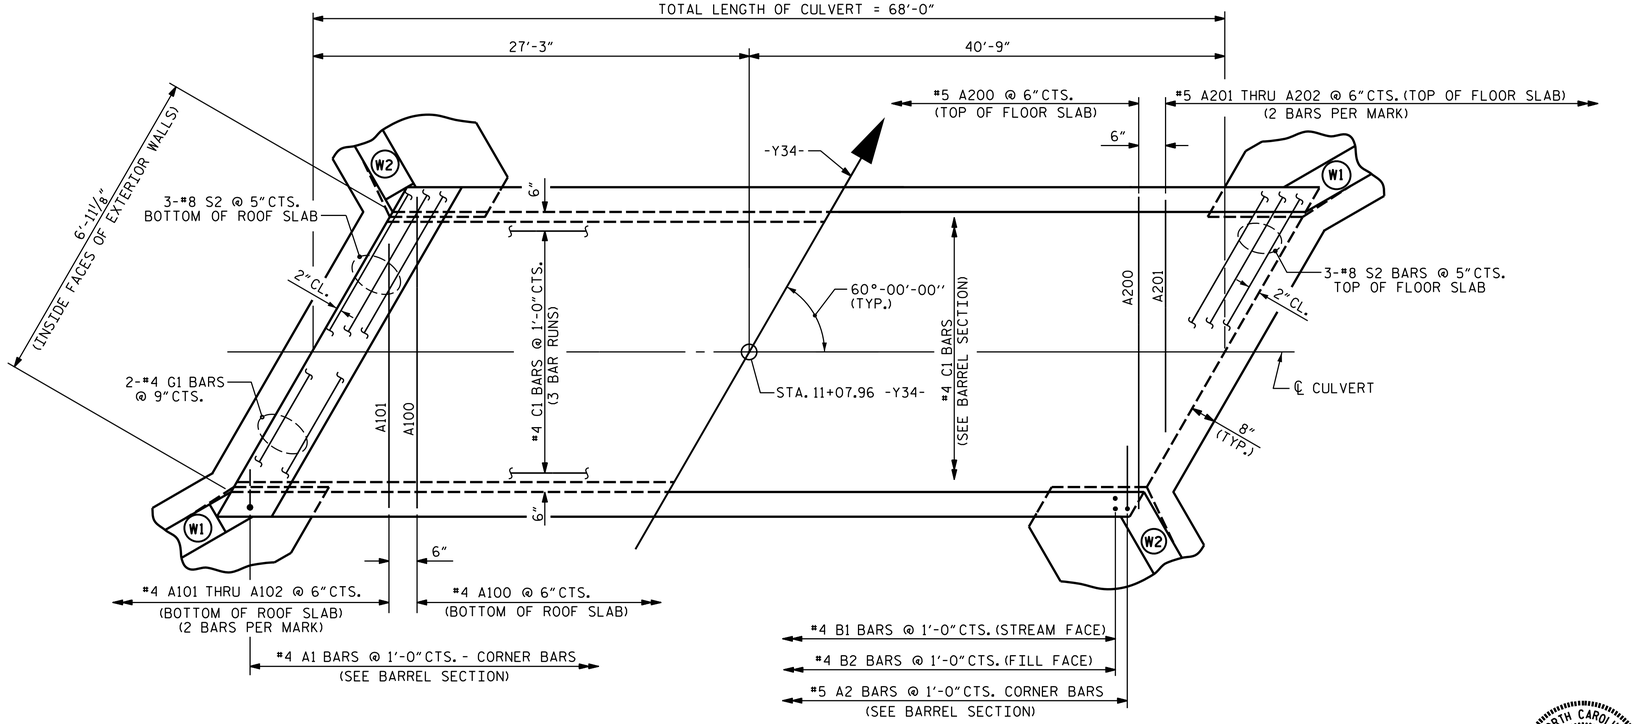

PART PLAN - ROOF SLAB

PART PLAN - FLOOR SLAB

REVISED 8-28-92 BY E.L.R. CHECKED BY G.R.P.
REVISED 8-22-89 BY A.R.B. CHECKED BY C.R.K.
REDRAWN 8-22-89
REVISED 11-19-99 BY M.M. CHECKED BY R.W.

ASSEMBLED BY :	A. SORSENGINH/VXN	DATE :	9/2011
CHECKED BY :	H. KIM	DATE :	10/2011
DESIGN ENGINEER OF RECORD :	M.A. LEBLANC	DATE :	10/2013

PROJECT NO. R-2519B
MITCHELL COUNTY
STATION: 11+07.96-Y34-

SHEET 2 OF 5

STATE OF NORTH CAROLINA
DEPARTMENT OF TRANSPORTATION
RALEIGH

SINGLE 6 FT. X 7 FT. CONCRETE BOX CULVERT

NORTH CAROLINA PROFESSIONAL SEAL 20125 ENGINEER MARSHALL G. CHEEK, JR.

8/27/2014 DocuSigned by: Marshall G. Cheek, Jr. 6549D6EBAA3B405...

REVISIONS								SHEET NO.
NO.	BY:	DATE:	NO.	BY:	DATE:			C-84
1			3					TOTAL SHEETS
2			4					87

STR. #15 STD. NO. CB31