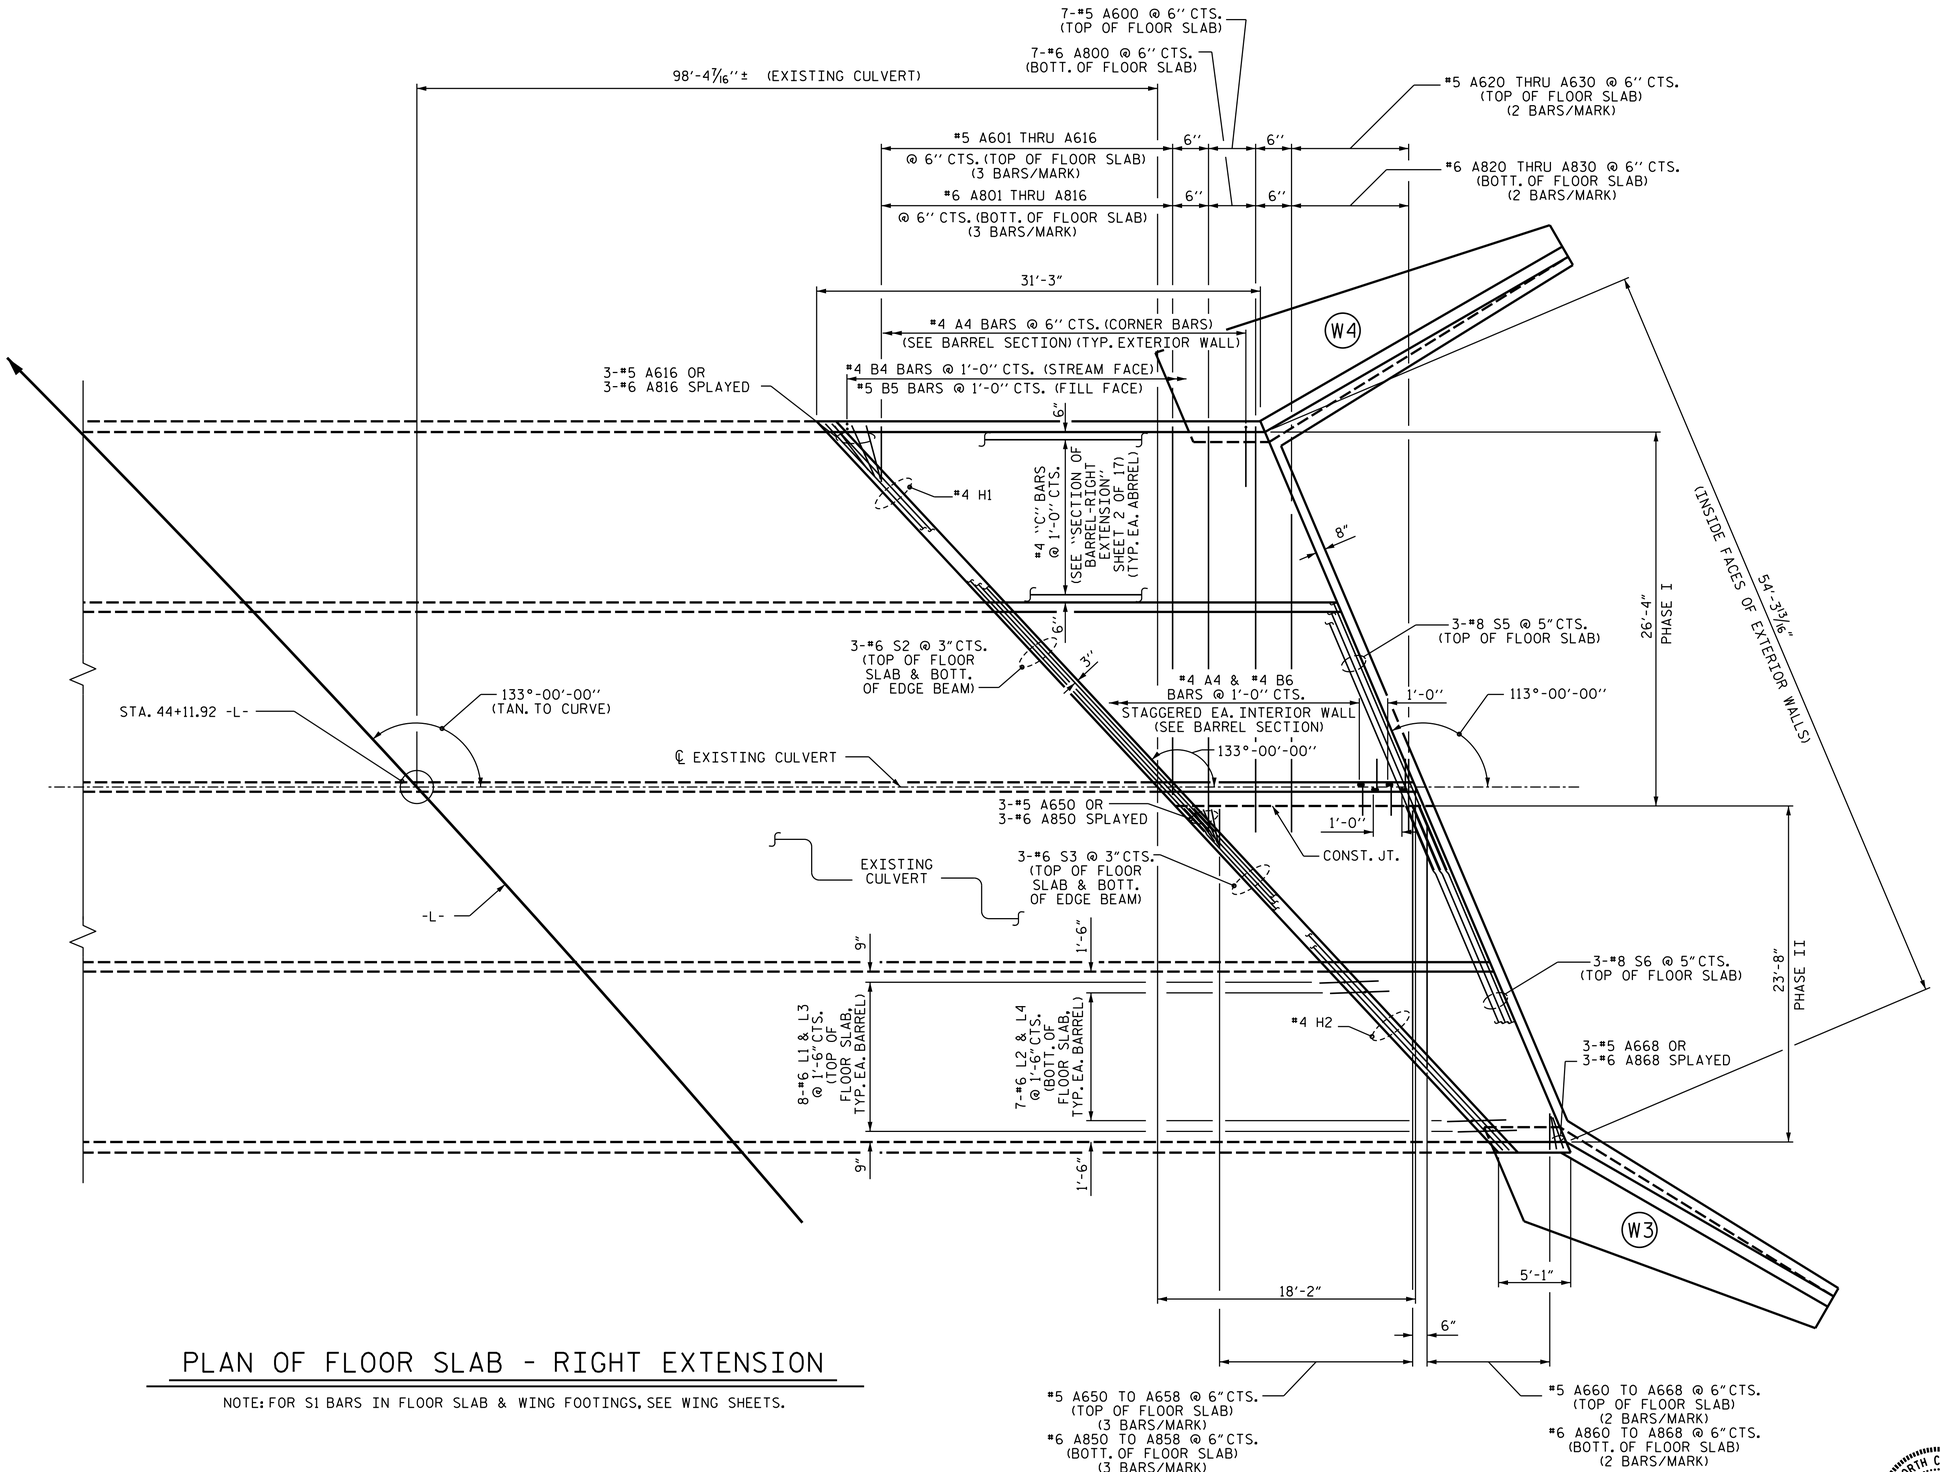

PLAN OF FLOOR SLAB - RIGHT EXTENSION

NOTE: FOR S1 BARS IN FLOOR SLAB & WING FOOTINGS, SEE WING SHEETS.

PROJECT NO. R-2519B

YANCEY COUNTY

STATION: 44+11.92 -L-

SHEET 12 OF 17

STATE OF NORTH CAROLINA
DEPARTMENT OF TRANSPORTATION
RALEIGH

QUADRUPLE
12 FT. x 10 FT.
CONCRETE BOX
CULVERT
RIGHT EXTENSION

NORTH CAROLINA PROFESSIONAL SEAL 20125 ENGINEER MARSHALL D. CHEEK, JR.

8/27/2014

REVISIONS						SHEET NO.
NO.	BY:	DATE:	NO.	BY:	DATE:	C-12
1			3			TOTAL SHEETS
2			4			87

STR. #7

DRAWN BY : M. POOLE/DAH DATE : 8/13
CHECKED BY : D. A. GLADDEN DATE : 10/13
DESIGN ENGINEER OF RECORD: J. R. MCROY DATE : 10/13

$$$$$$$SYSTIME$$$$$
$$$$$$$$$$$$$$$$$$$$$$$$DGN$$$$$$$$$$$$$$$$$$$$$$$
$$$$USERNAME$$$$