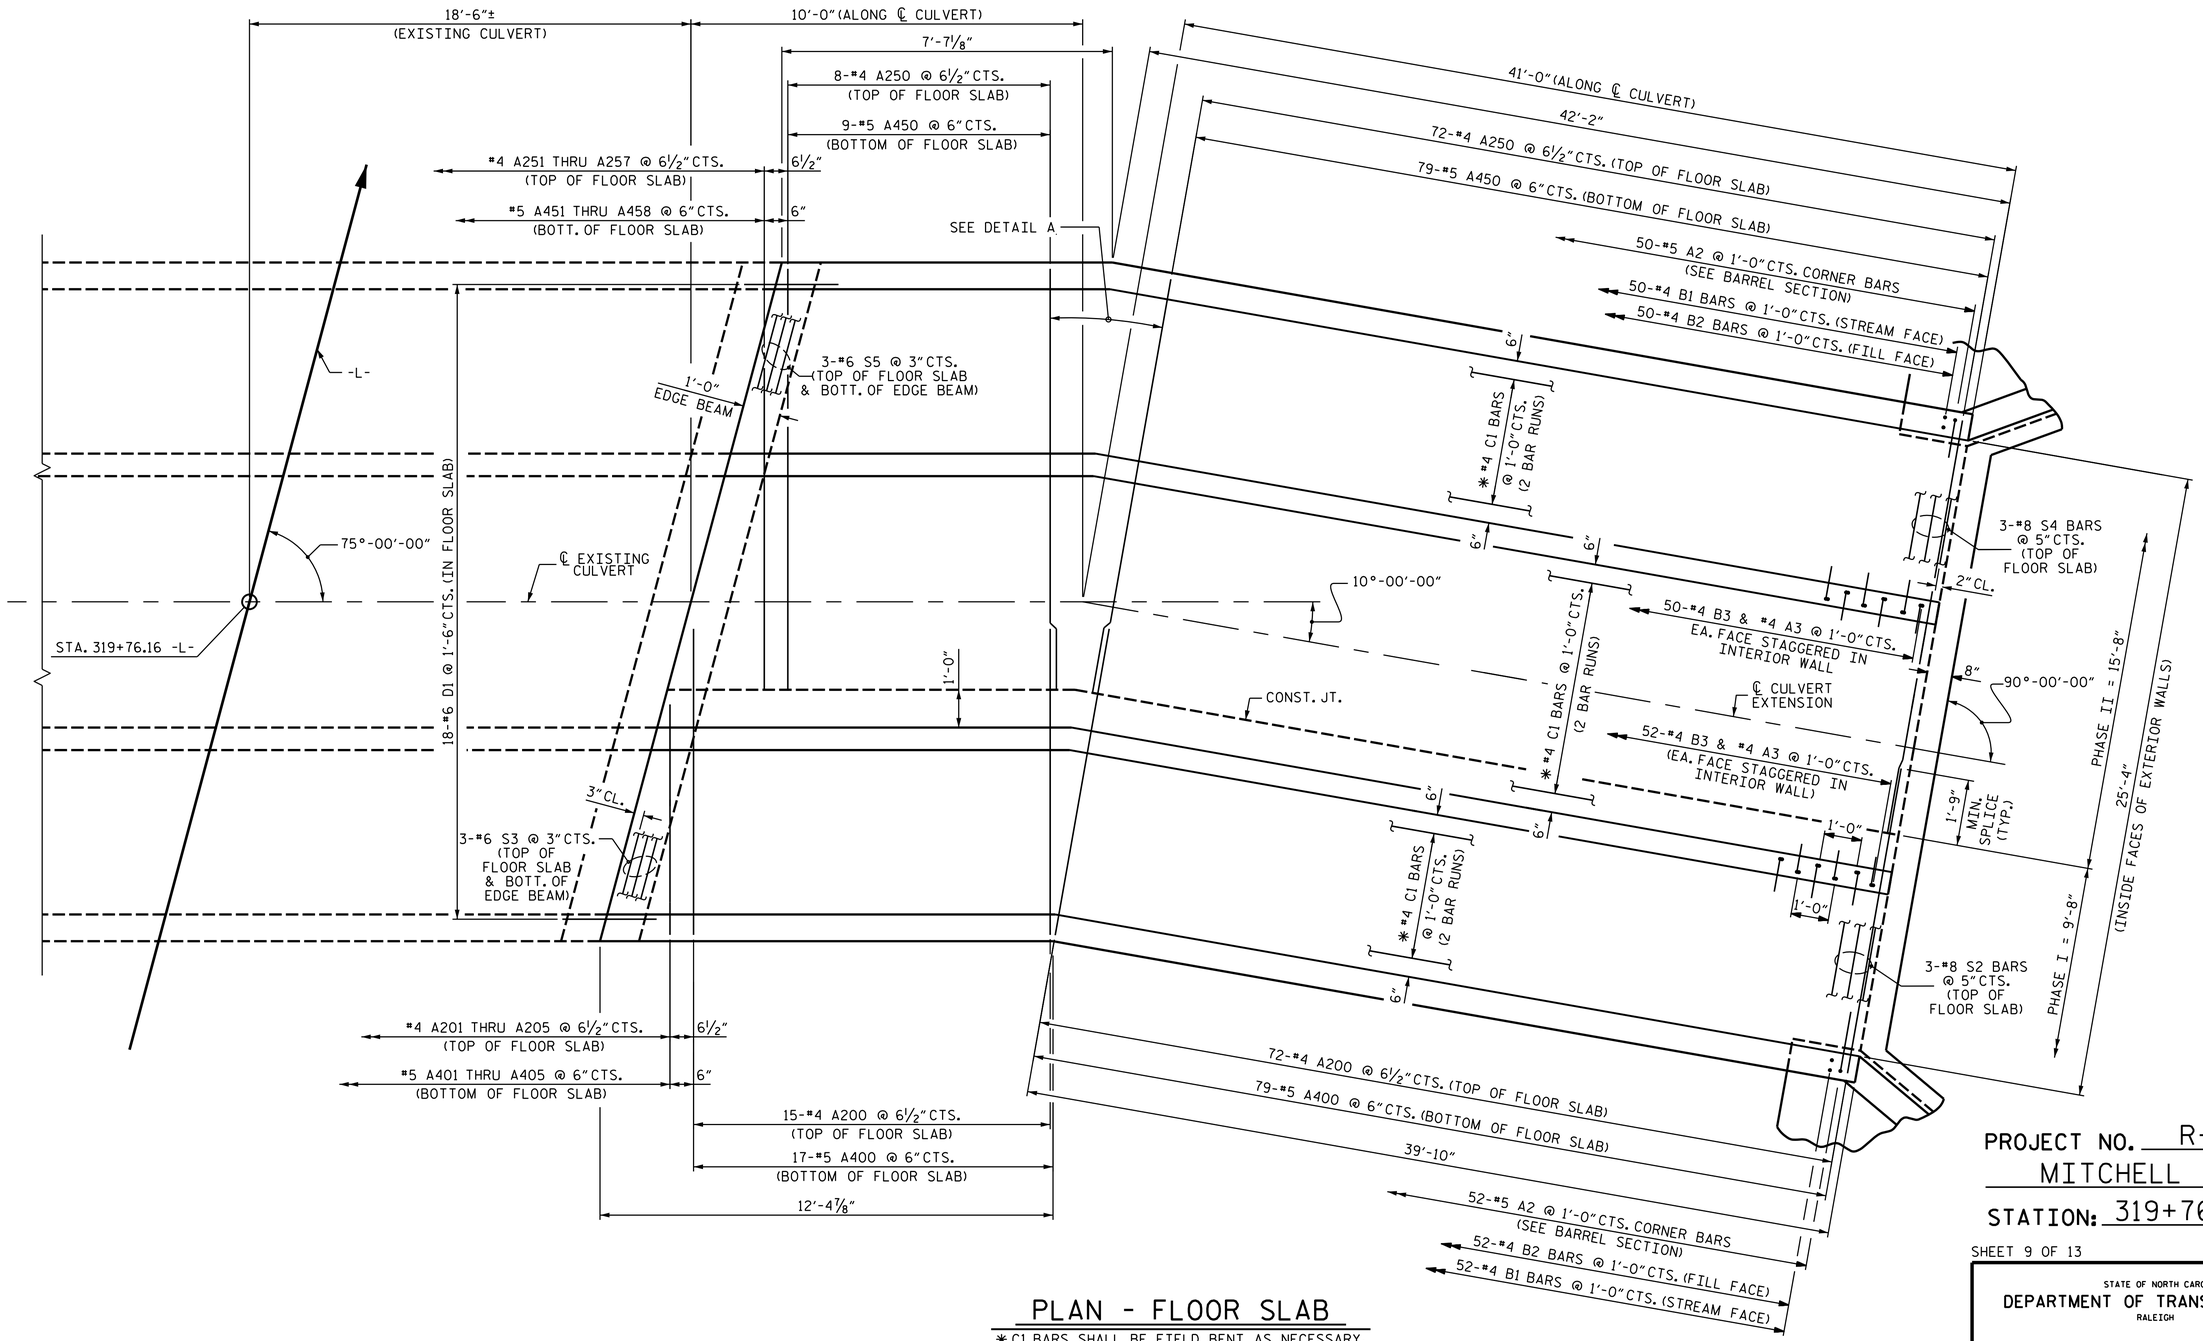

PLAN - FLOOR SLAB

* C1 BARS SHALL BE FIELD BENT AS NECESSARY.
FOR "DETAIL A", SEE SHEET 10 OF 13.
FOR S1 BARS IN FLOOR SLAB & WING
FOOTINGS, SEE WING SHEET.

PROJECT NO. R-2519B
MITCHELL COUNTY
STATION: 319+76.16 -L-

SHEET 9 OF 13

STATE OF NORTH CAROLINA
DEPARTMENT OF TRANSPORTATION
RALEIGH

TRIPLE 8 FT. X 8 FT. CONCRETE BOX CULVERT RIGHT EXTENSION

NORTH CAROLINA PROFESSIONAL SEAL 20125 ENGINEER MARSHALL C. CHEEK, JR.

8/27/2014 Marshall C. Cheek, Jr.

REVISIONS							SHEET NO.
NO.	BY:	DATE:	NO.	BY:	DATE:		C-49
1			3				TOTAL SHEETS
2			4				87

DRAWN BY : M.A. LEBLANC DATE : 10/13
CHECKED BY : B.C. HUNT DATE : 10/13
DESIGN ENGINEER OF RECORD: J.R. MCROY DATE : 10/13

STR#10