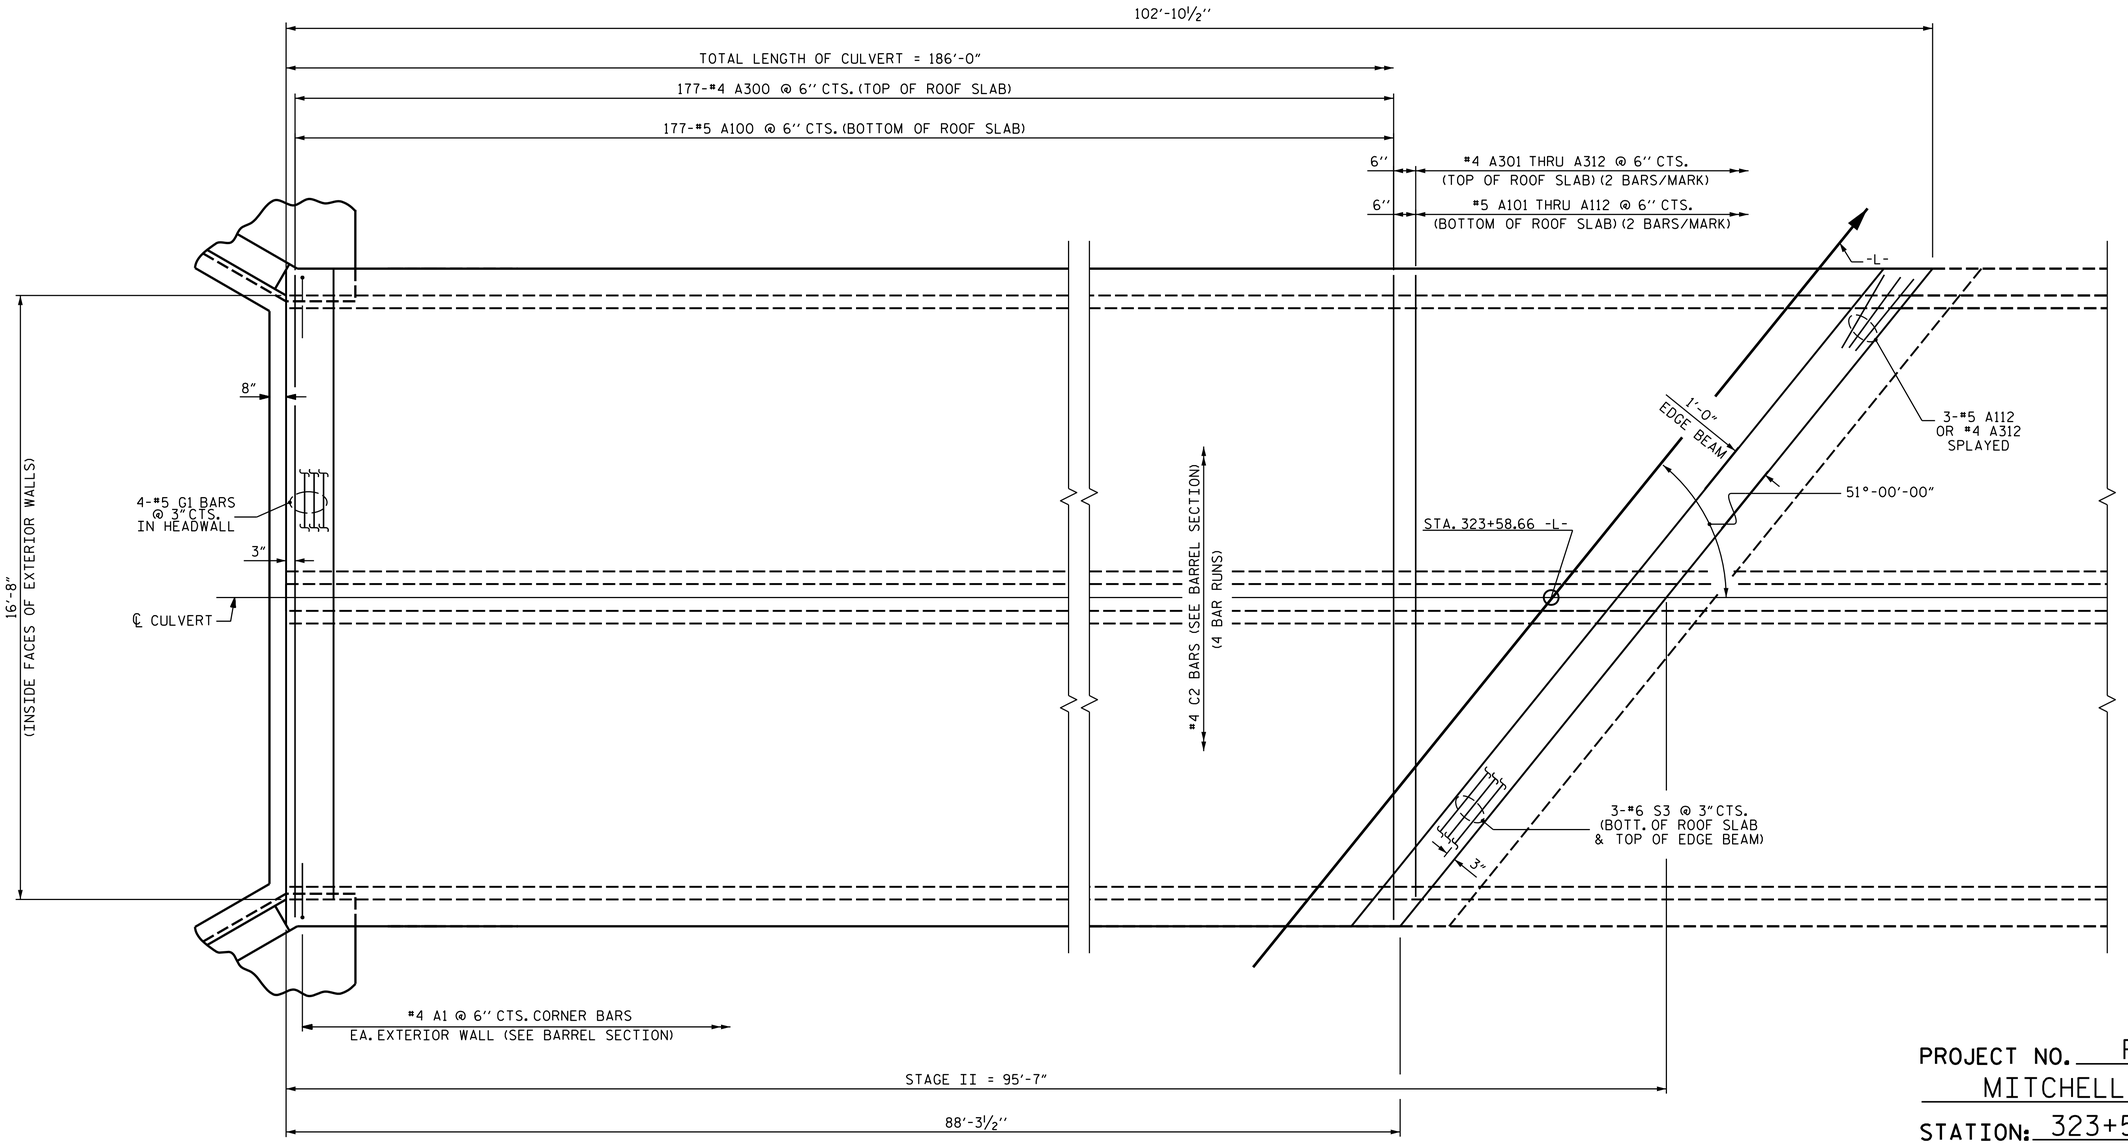

PLAN - ROOF SLAB

STAGE II

PROJECT NO. R-2519B

MITCHELL COUNTY

STATION: 323+58.66 -L-

SHEET 8 OF 11

STATE OF NORTH CAROLINA
DEPARTMENT OF TRANSPORTATION
RALEIGH

DOUBLE 8 FT. X 8 FT. CONCRETE BOX CULVERT STAGE II

NORTH CAROLINA PROFESSIONAL SEAL 20125 ENGINEER MARSHALL G. CHECK, JR.

9/2/2014 Marshall G. Check, Jr.

REVISIONS						SHEET NO.
NO.	BY:	DATE:	NO.	BY:	DATE:	C-61
1			3			TOTAL SHEETS
2			4			87

DRAWN BY : M. POOLE DATE : 10/13
CHECKED BY : D. HODGE DATE : 10/13
DESIGN ENGINEER OF RECORD: J. R. MCROY DATE : 10/13

$$$$$$$SYSTIME$$$$$
$$$$$$$$$$$$$$$$$$$$$$$$$$DGN$$$$$$$$$$$$$$$$$$$$$$$$
$$$$USERNAME$$$$

STR. #11