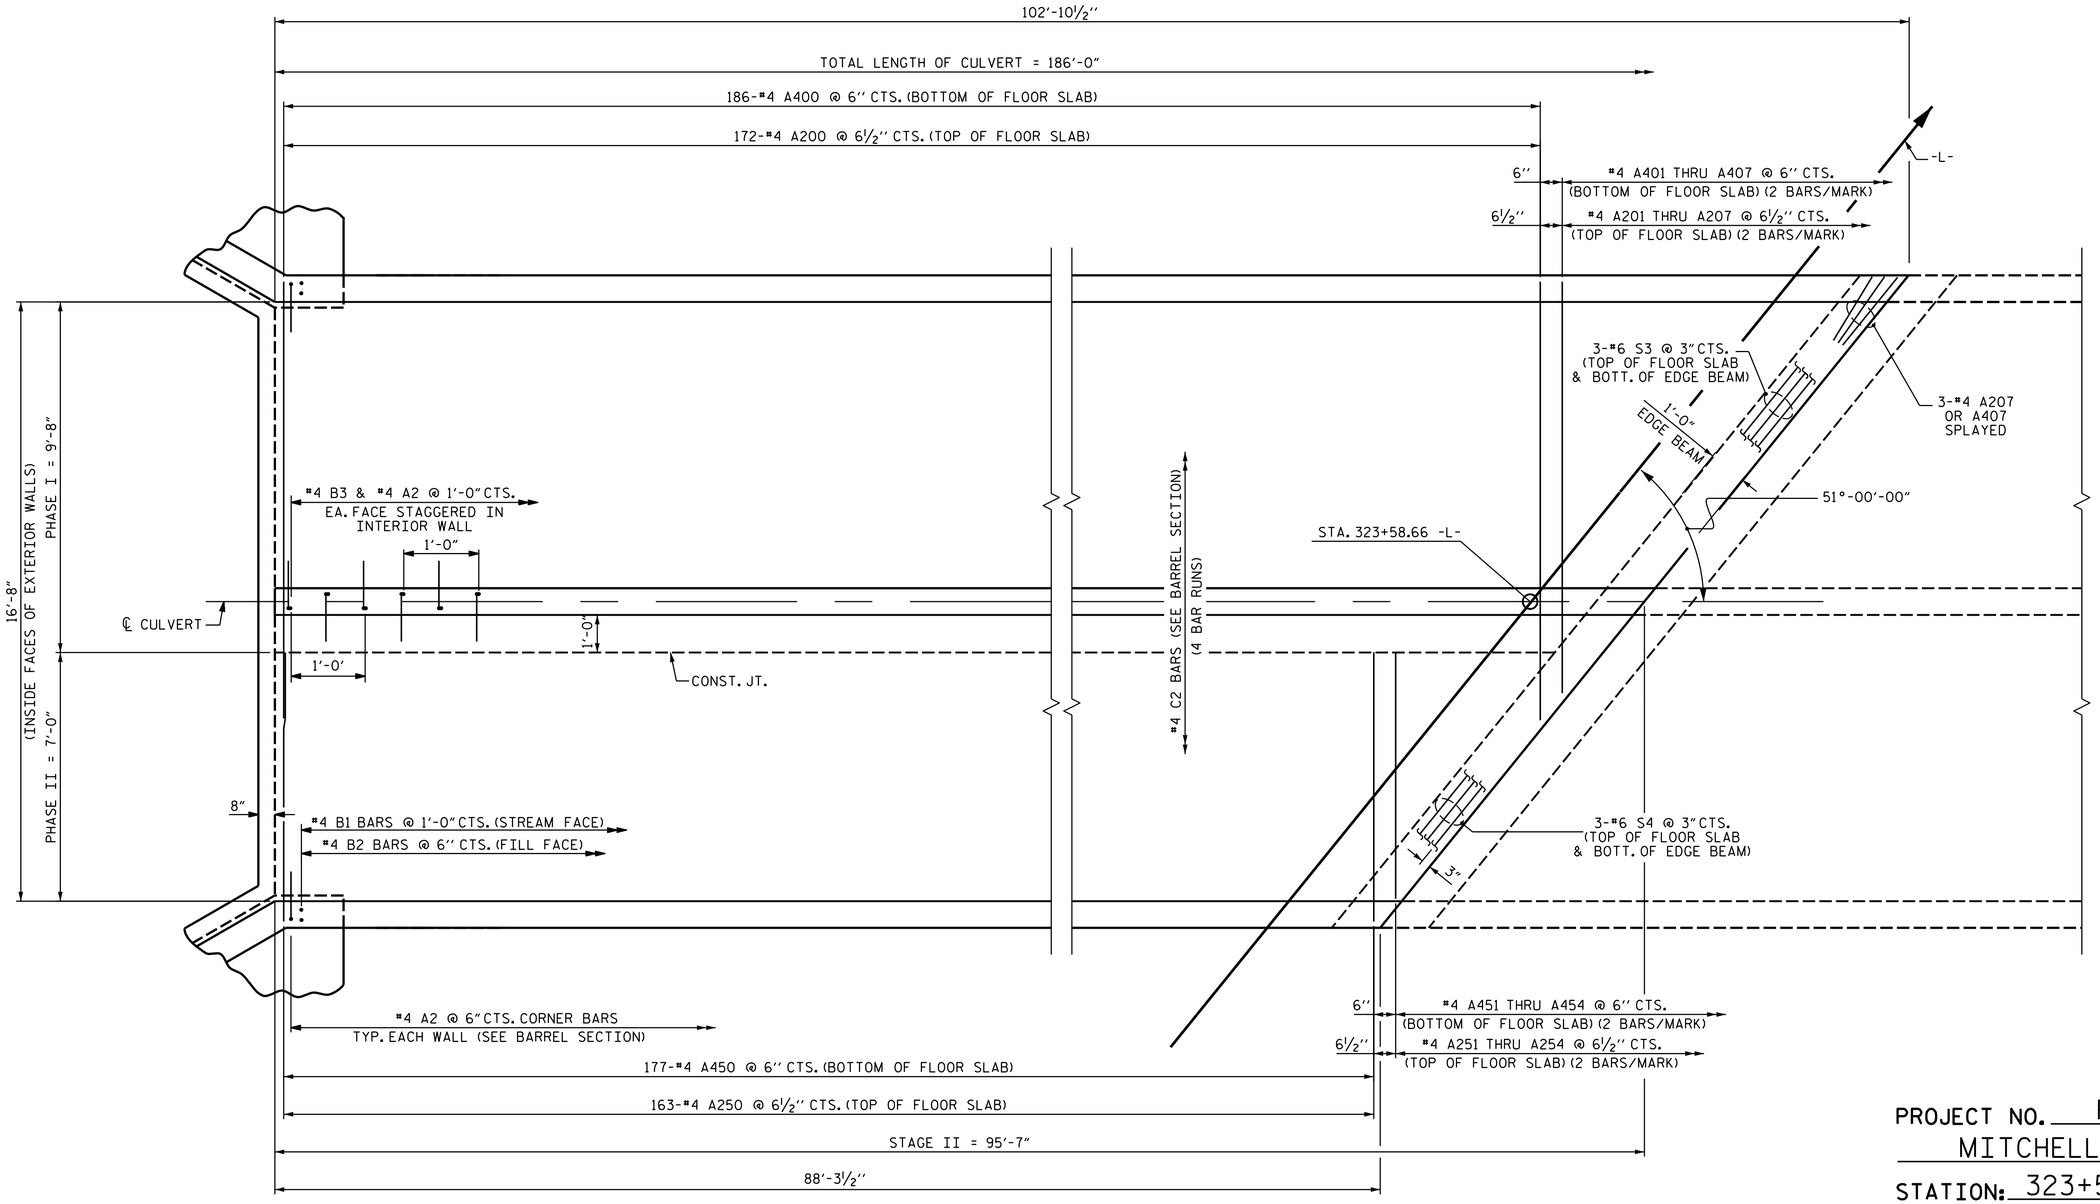

PLAN - FLOOR SLAB

STAGE II

NOTE : FOR S1 BARS IN FLOOR SLAB & WING FOOTINGS, SEE WING SHEET.

PROJECT NO. R-2519B

MITCHELL COUNTY

STATION: 323+58.66 -L-

SHEET 7 OF 11

STATE OF NORTH CAROLINA
DEPARTMENT OF TRANSPORTATION
RALEIGH

DOUBLE 8 FT. X 8 FT.
CONCRETE BOX CULVERT
STAGE II

NORTH CAROLINA PROFESSIONAL SEAL 20125 ENGINEER MARSHALL G. CHEEK, JR.

Docusigned by: Marshall G. Cheek, Jr.
6549D6EBAA3B405...

9/2/2014

REVISIONS						SHEET NO.
NO.	BY:	DATE:	NO.	BY:	DATE:	C-60
1			3			TOTAL SHEETS
2			4			87

DRAWN BY :	M. POOLE	DATE :	10/13
CHECKED BY :	D. HODGE	DATE :	10/13
DESIGN ENGINEER OF RECORD:	J. R. MCROY	DATE :	10/13

$$$$$$$SYSTIME$$$$$
$$$$$$$$$$$$$$$$$$$$$$$$DGN$$$$$$$$$$$$$$$$$$$$$$$$
$$$$USERNAME$$$$

STR. #11