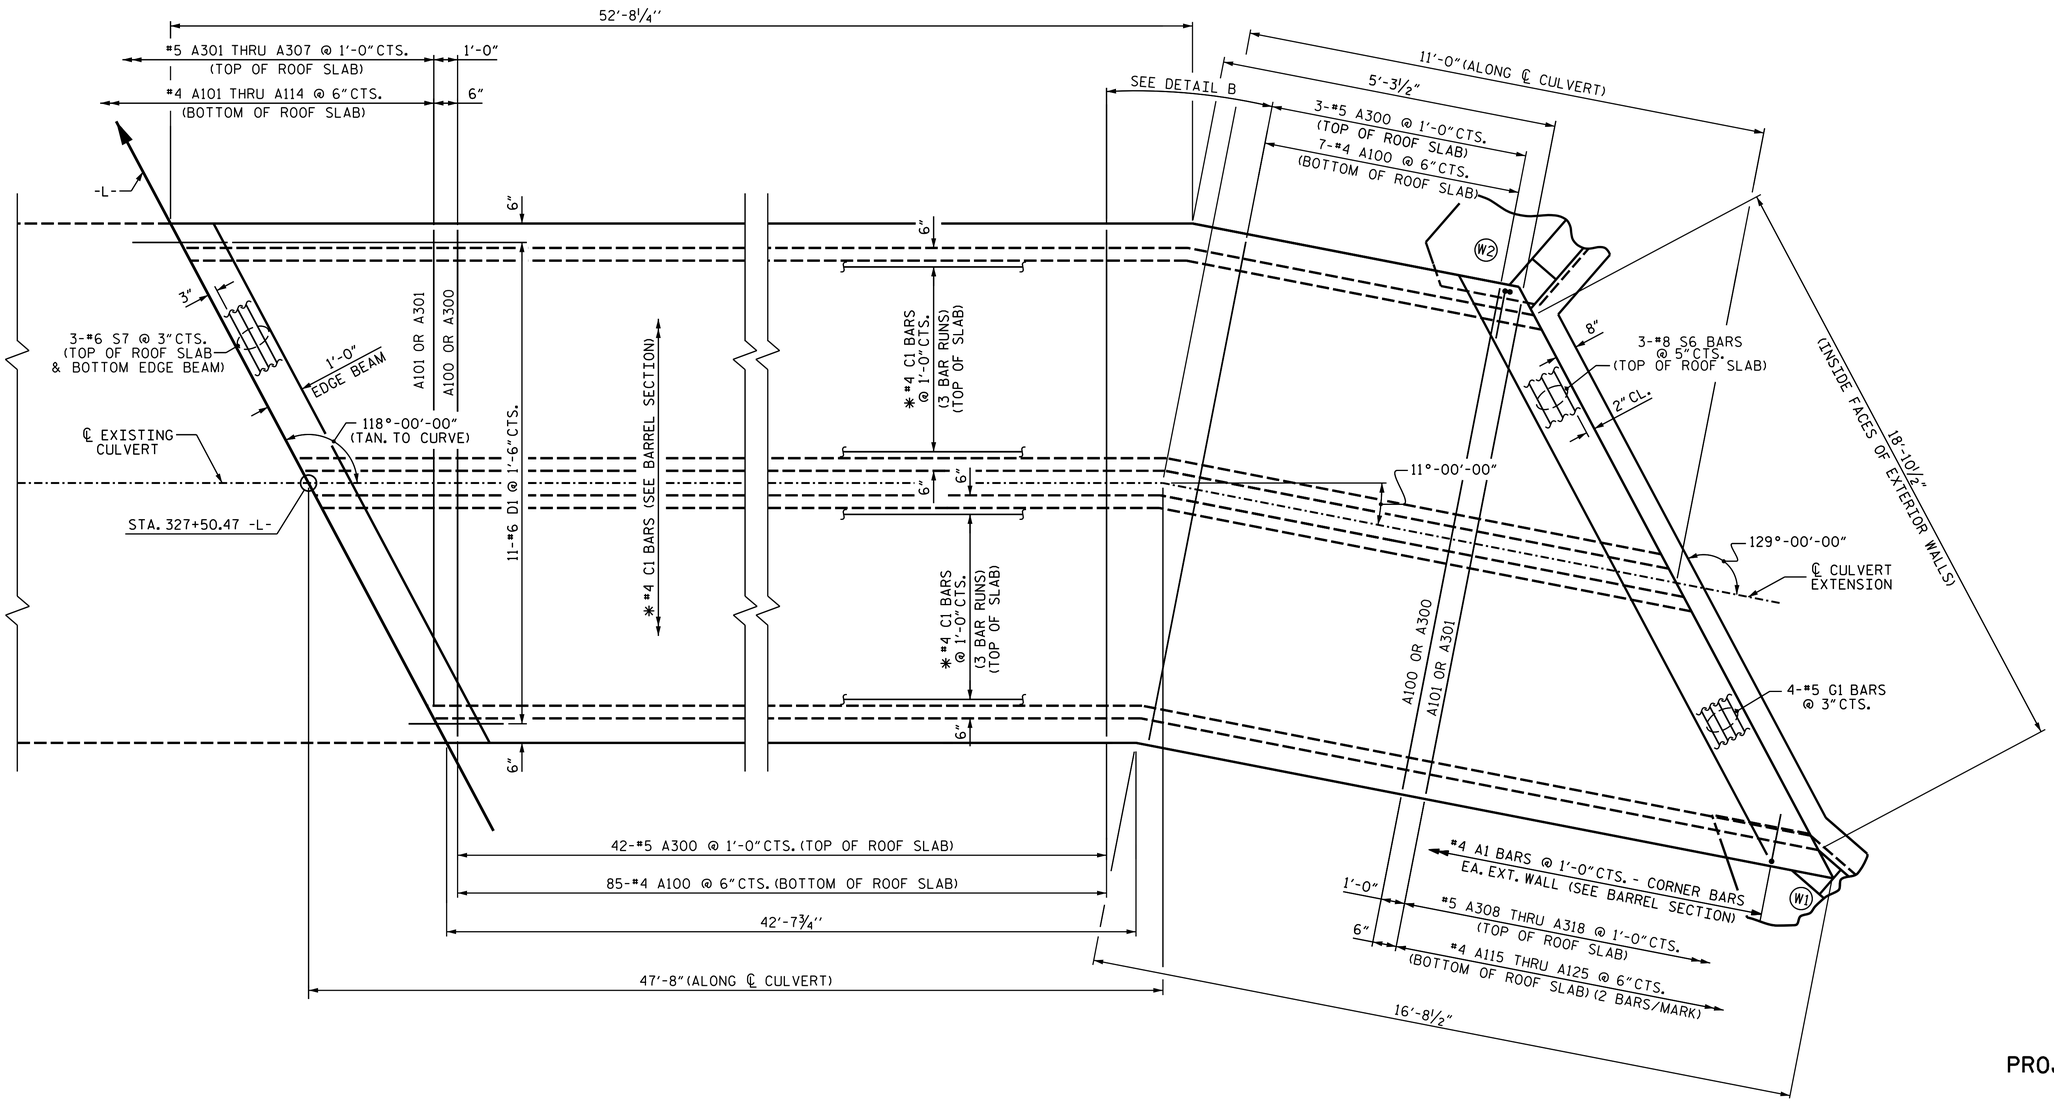

PLAN OF ROOF SLAB

✱ C1 BARS SHALL BE FIELD BENT AS NECESSARY
FOR REINFORCING STEEL IN "DETAIL B". SEE SHEET 5 OF 7
FOR S1 BARS IN FLOOR SLAB & WING FOOTINGS, SEE WING SHEET.

PROJECT NO. R-2519B
MITCHELL COUNTY
STATION: 327+50.47 -L-

SHEET 4 OF 7

STATE OF NORTH CAROLINA
DEPARTMENT OF TRANSPORTATION
RALEIGH

DOUBLE 7 FT. X 7 FT. CONCRETE BOX CULVERT RIGHT EXTENSION

REVISIONS						SHEET NO.
NO.	BY:	DATE:	NO.	BY:	DATE:	C-68
1			3			TOTAL SHEETS
2			4			87

NORTH CAROLINA PROFESSIONAL SEAL 20125 ENGINEER MARSHALL C. CHEEK, JR.

8/27/2014 Marshall C. Cheek, Jr.
Docu... 6549D6EBAA3B405...

DRAWN BY :	M.A. LEBLANC	DATE :	9/13
CHECKED BY :	V. NGUYEN	DATE :	10/13
DESIGN ENGINEER OF RECORD:	J.R. MCROY	DATE :	10/13

STR. #12