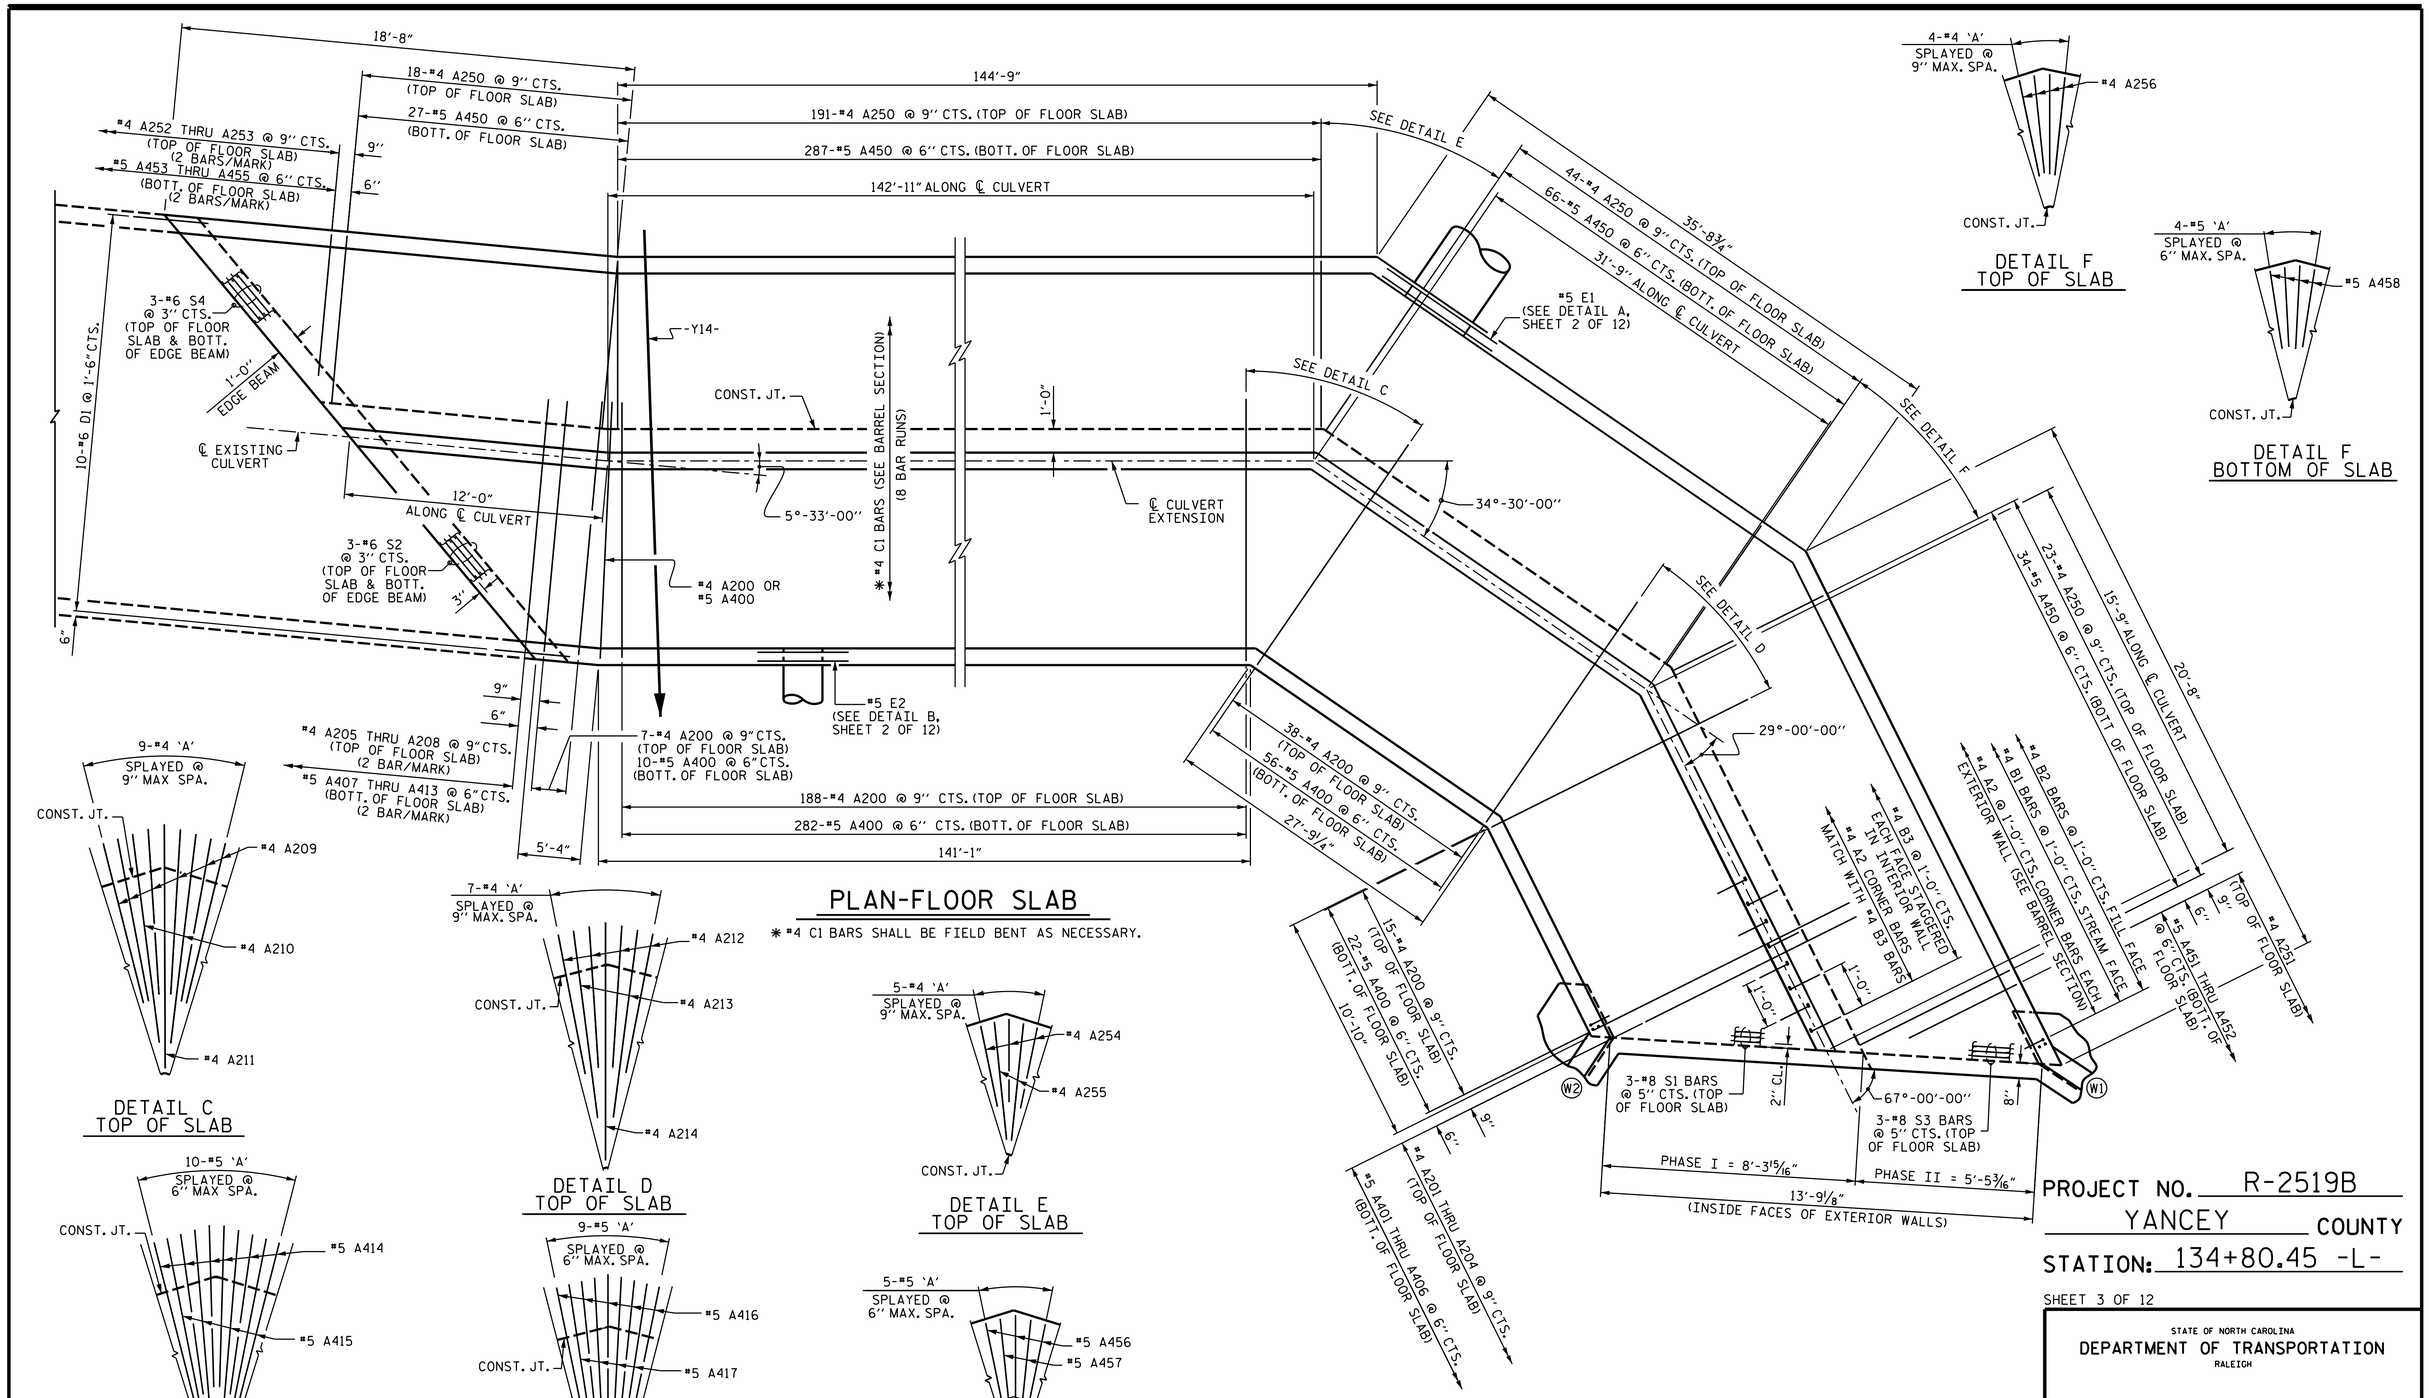

PROJECT NO. R-2519B

YANCEY COUNTY

STATION: 134+80.45 -L-

SHEET 3 OF 12

STATE OF NORTH CAROLINA
DEPARTMENT OF TRANSPORTATION
RALEIGH

DOUBLE 6 FT. X 6 FT. CONCRETE BOX CULVERT
INLET EXTENSION

NORTH CAROLINA PROFESSIONAL SEAL 20125 ENGINEER MARSHALL G. CHECK, JR.

DocuSigned by: Marshall G. Check, Jr.
6549D6EB6AA3B405...
8/27/2014

REVISIONS						SHEET NO.
NO.	BY:	DATE:	NO.	BY:	DATE:	C-20
1			3			TOTAL SHEETS
2			4			87

DRAWN BY :	A. SORSENGINH/MEP	DATE :	9/2013
CHECKED BY :	D. HODGE	DATE :	10/13
DESIGN ENGINEER OF RECORD:	M.A. LEBLANC	DATE :	10/13

$$$$$$SYSTIME$$$$$
$$$$$$$$$$$$$$$$$$$$$$$$DGN$$$$$$$$$$$$$$$$$$$$$$$$
$$$$USERNAME$$$$

STR #8