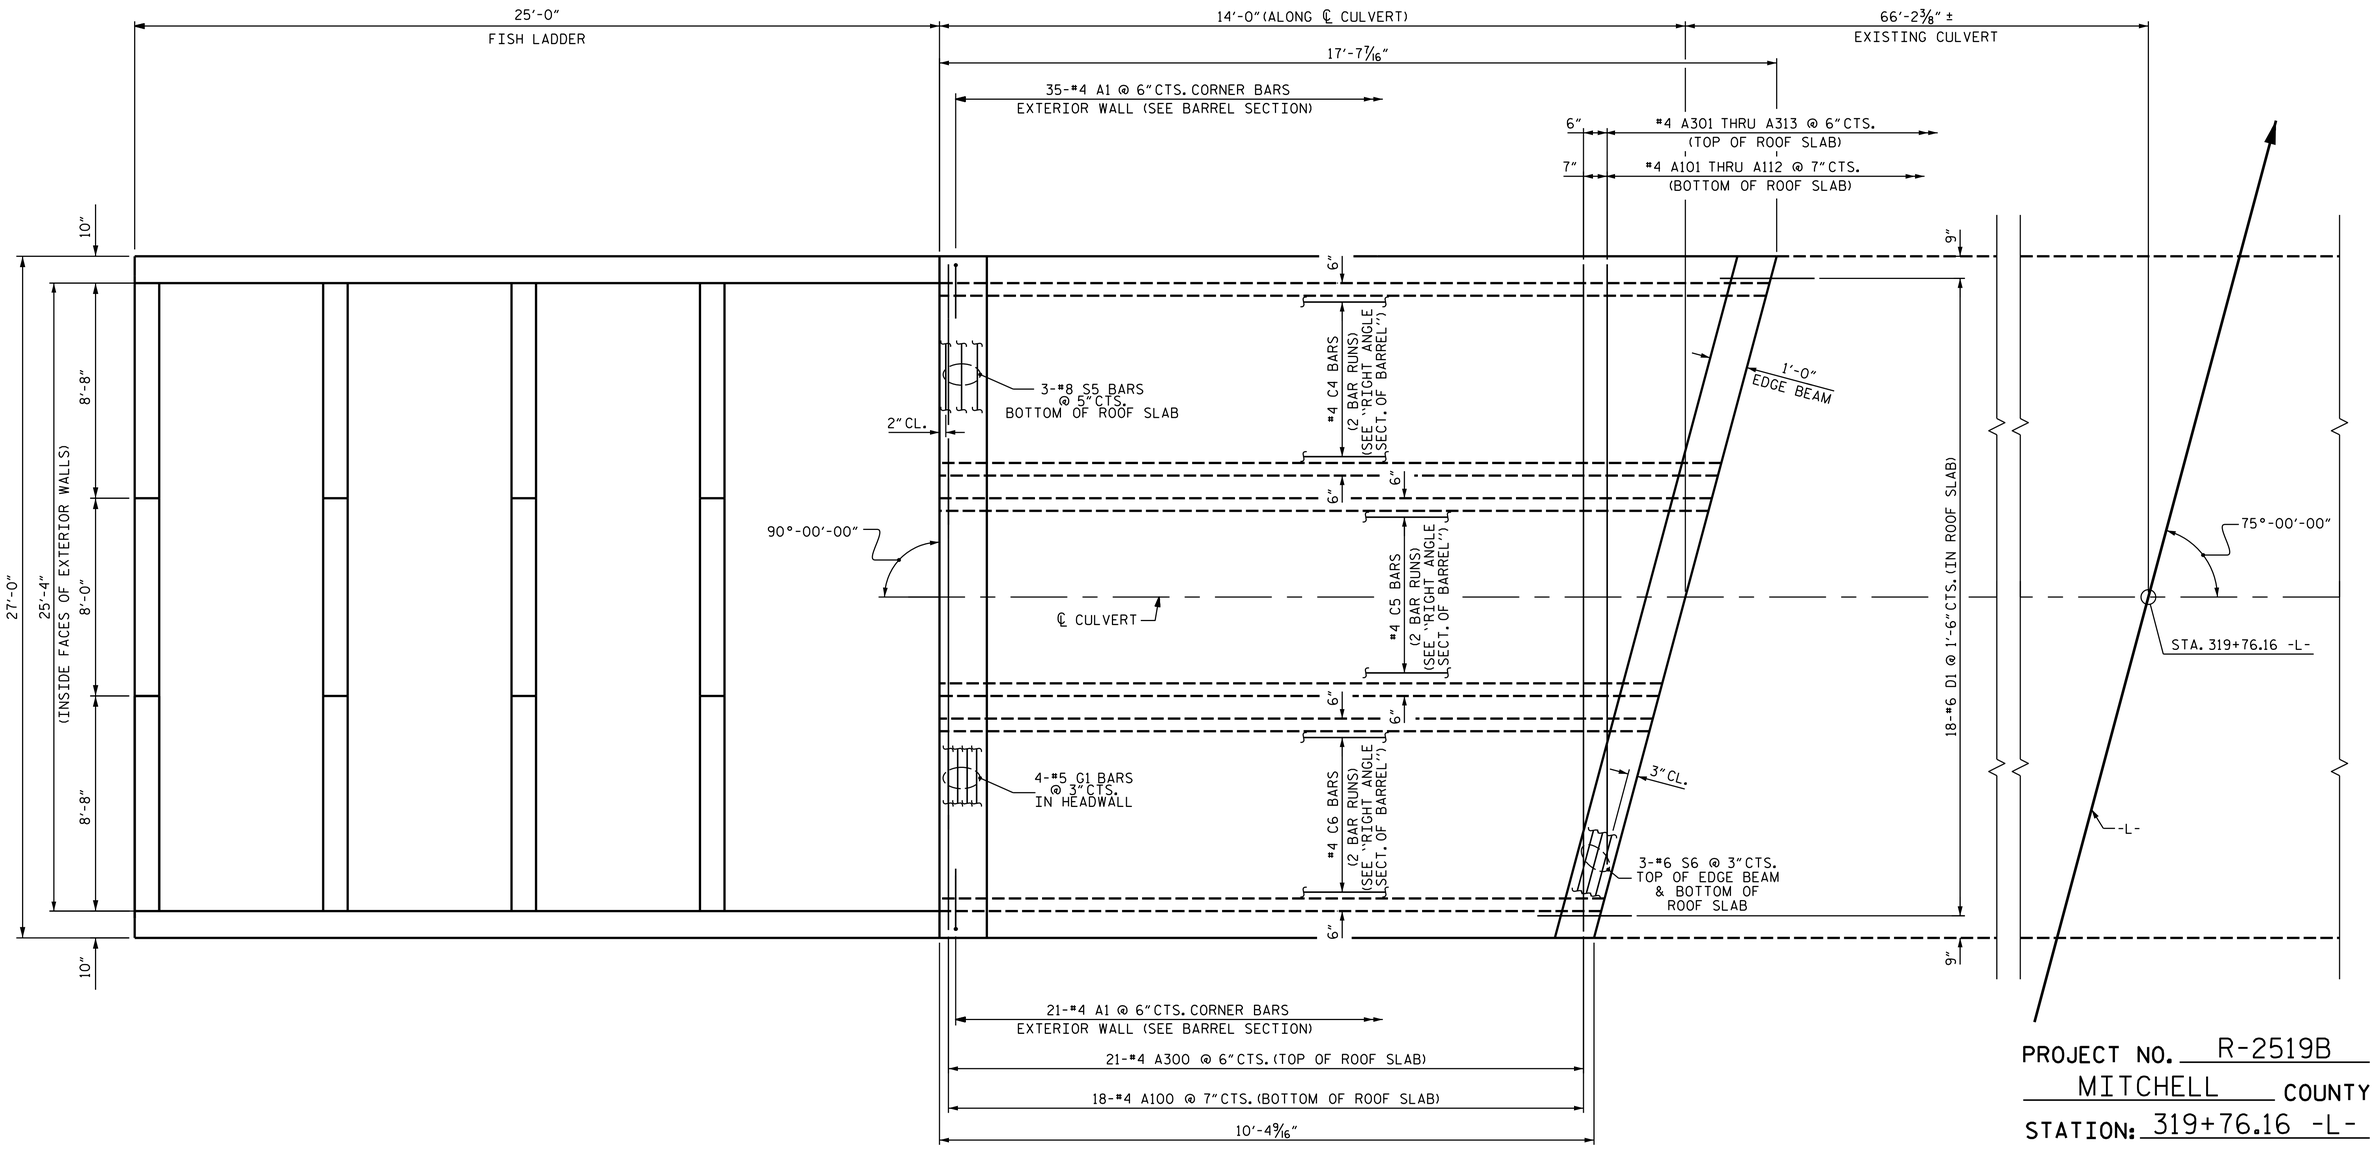

PLAN - ROOF SLAB

PROJECT NO. R-2519B

MITCHELL COUNTY

STATION: 319+76.16 -L-

SHEET 4 OF 13

STATE OF NORTH CAROLINA
DEPARTMENT OF TRANSPORTATION
RALEIGH

TRIPLE 8 FT. X 11 FT. CONCRETE BOX CULVERT LEFT EXTENSION

NORTH CAROLINA PROFESSIONAL SEAL 20125 ENGINEER MARSHALL G. CHEEK, JR.

8/27/2014 Marshall G. Cheek, Jr.

REVISIONS						
NO.	BY:	DATE:	NO.	BY:	DATE:	
1			3			
2			4			

SHEET NO. C-44

TOTAL SHEETS 87

DRAWN BY : M.A. LEBLANC DATE : 8/13
CHECKED BY : M.G. CHEEK DATE : 10/13
DESIGN ENGINEER OF RECORD: J.R. MCROY DATE : 10/13

STR#10