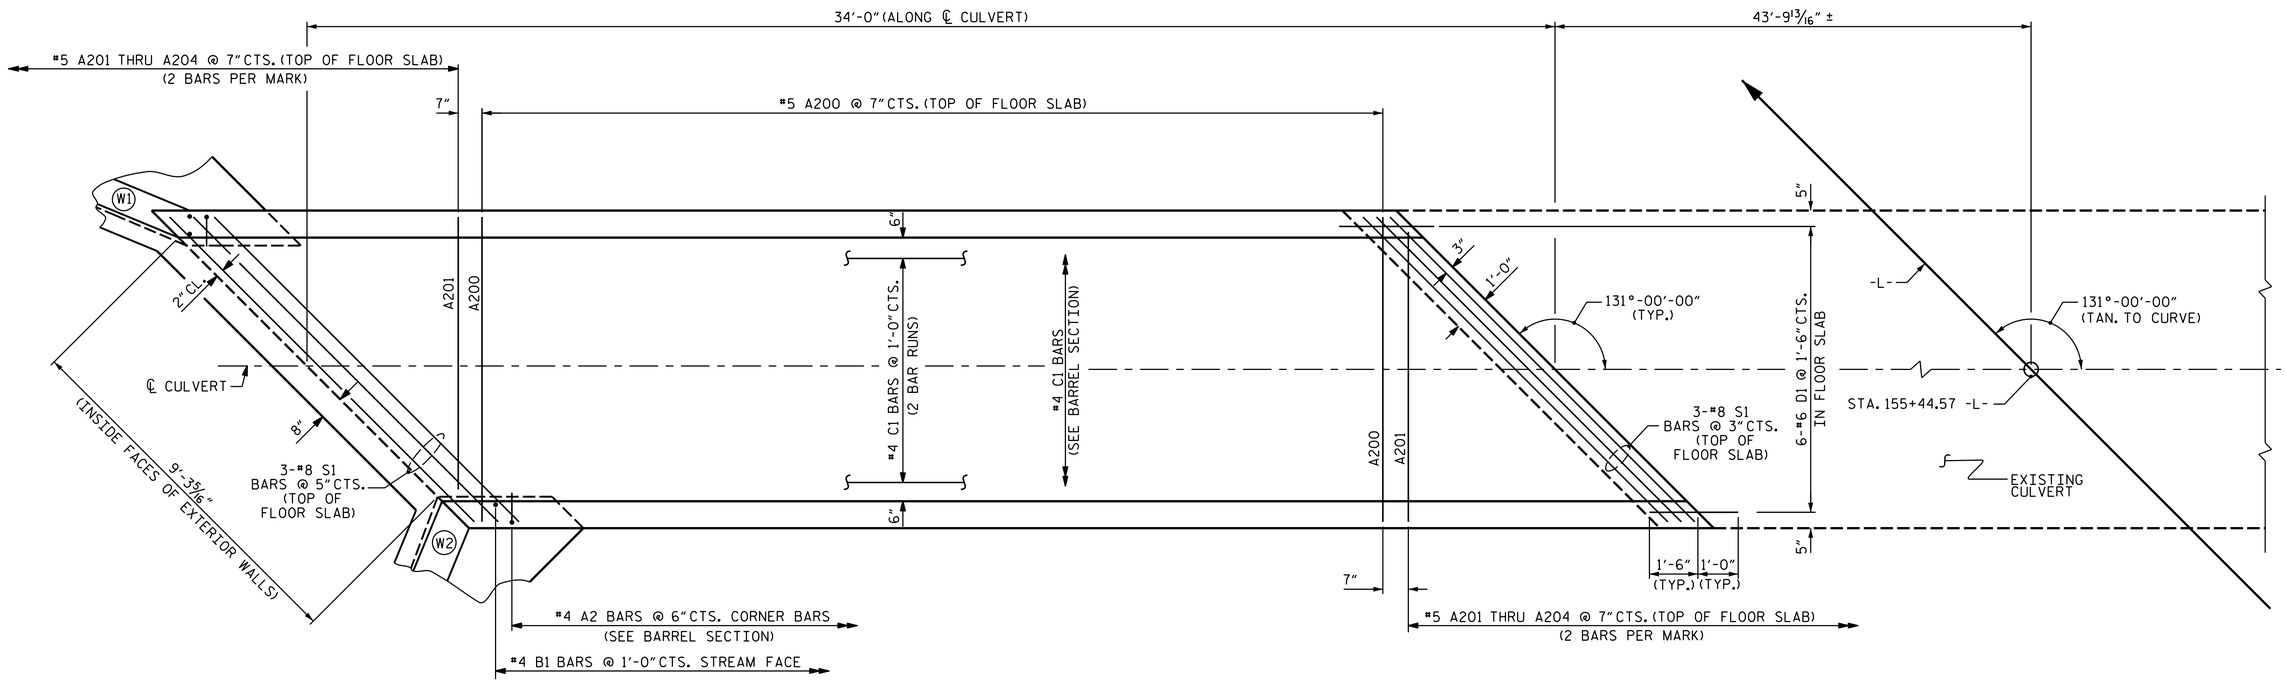

PLAN - FLOOR SLAB

PROJECT NO. R-2519B

YANCEY COUNTY

STATION: 155+44.57 -L-

SHEET 3 OF 11

STATE OF NORTH CAROLINA
DEPARTMENT OF TRANSPORTATION
RALEIGH

SINGLE 7 FT. X 5 FT. CONCRETE BOX CULVERT LEFT EXTENSION

NORTH CAROLINA PROFESSIONAL SEAL 20125 ENGINEER MARSHALL G. CHEEK, JR.

8/27/2014 Marshall G. Cheek, Jr.

REVISIONS						SHEET NO.
NO.	BY:	DATE:	NO.	BY:	DATE:	C-32
1			3			TOTAL SHEETS
2			4			87

STR. #9

ASSEMBLED BY : A. SORSENGINH/JRM DATE : 5/2013
CHECKED BY : H. KIM/WJH DATE : 7/2013
DESIGN ENG. OF RECORD: M.A. LEBLANC DATE : 10/2013

REVISED 11-19-99 BY M.M. CHECKED BY R.W.W.

REVISED 8-28-92 BY E.L.R. CHECKED BY G.R.P.
REVISED 8-22-89 BY A.R.B. CHECKED BY C.R.K.
REDRAWN 8-22-89