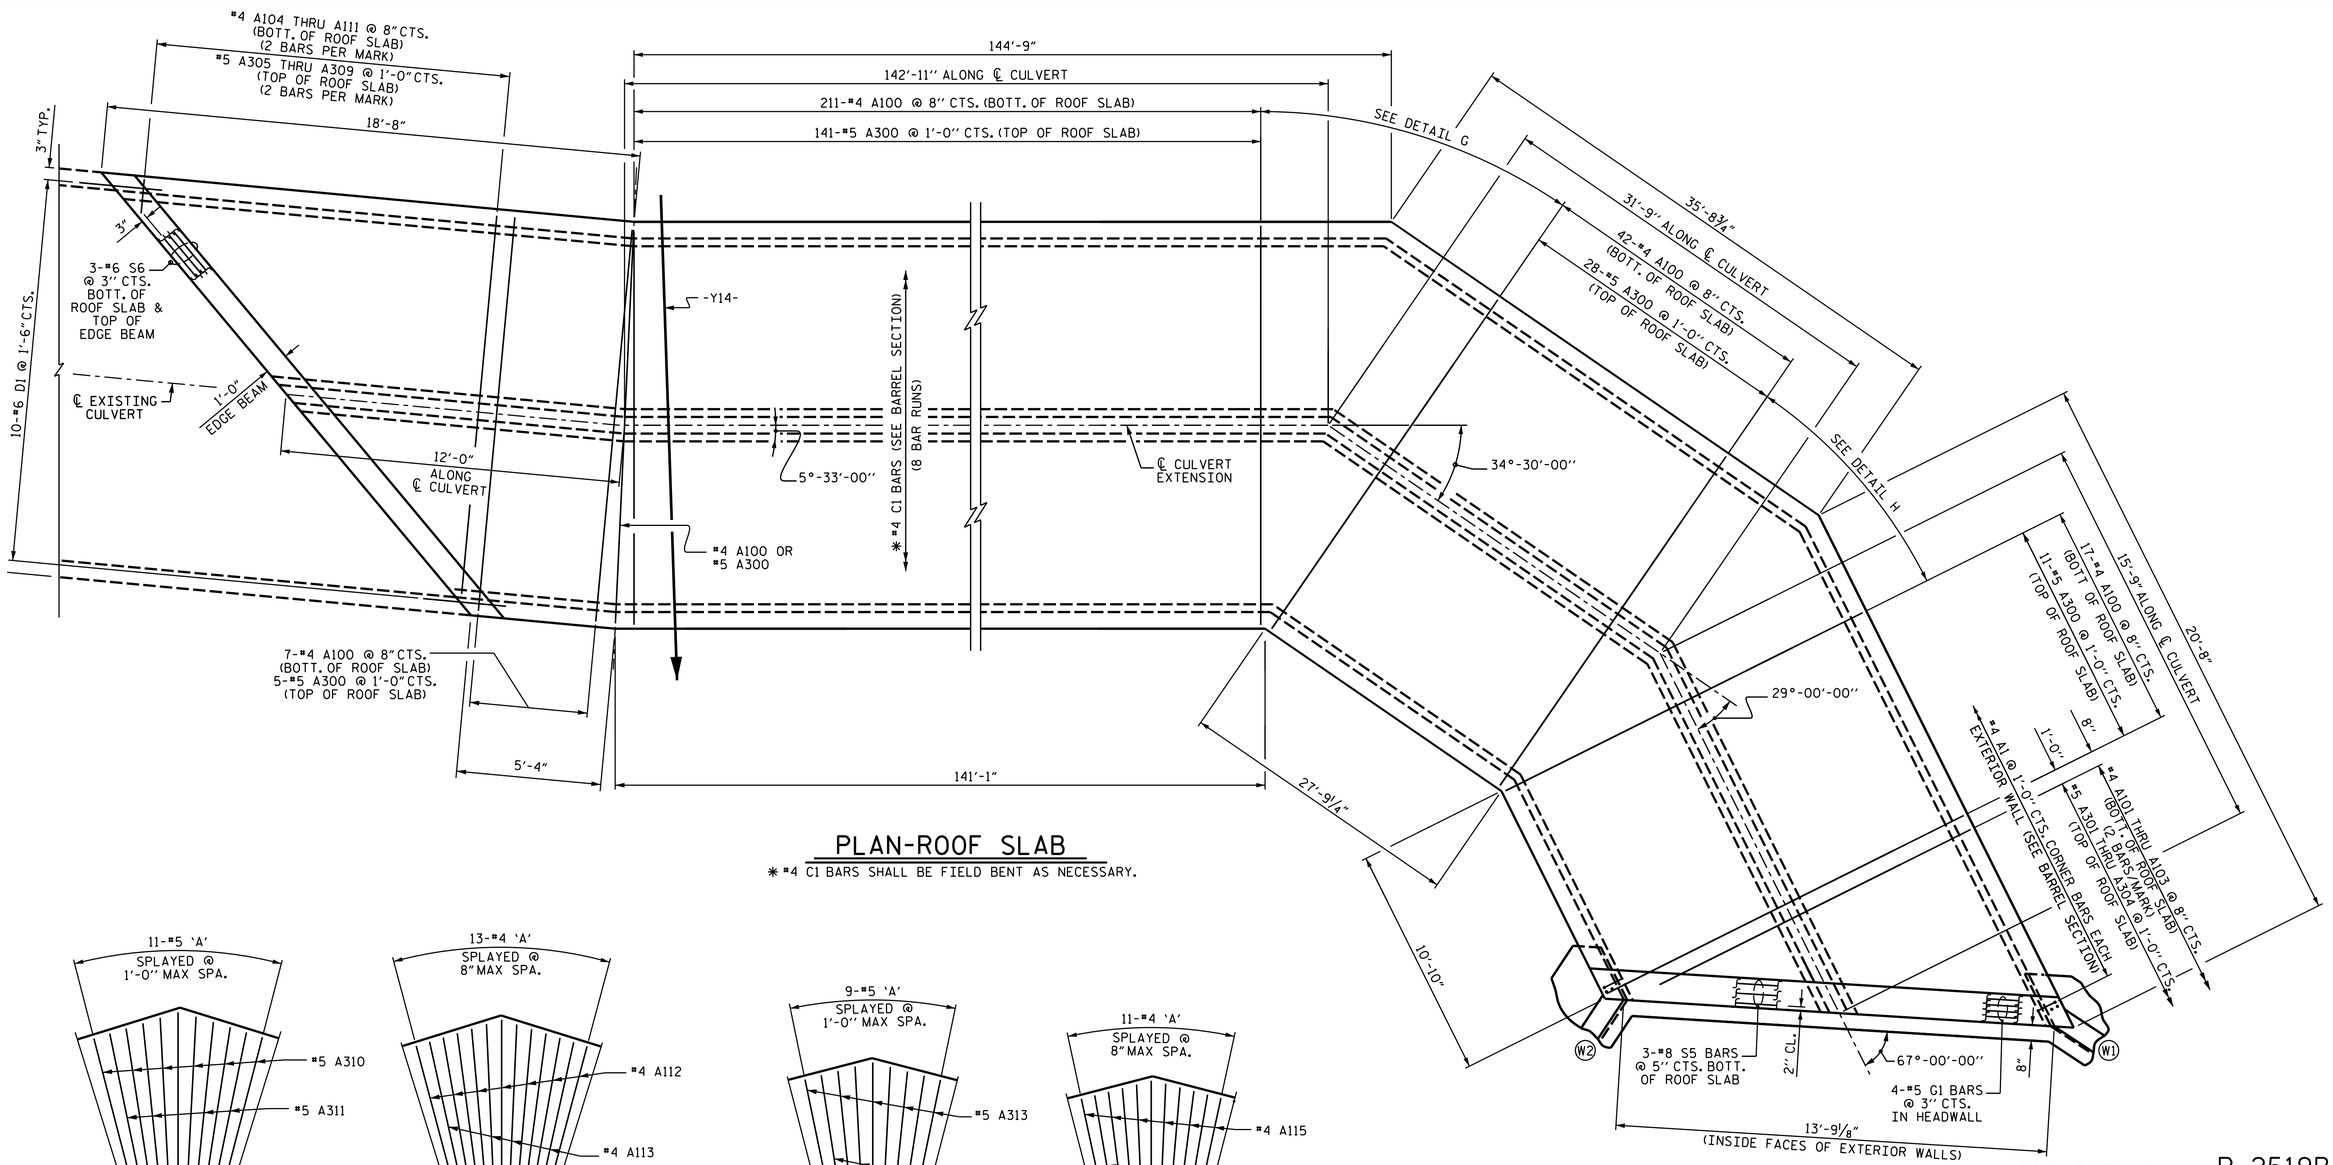

PLAN-ROOF SLAB

✱ #4 C1 BARS SHALL BE FIELD BENT AS NECESSARY.

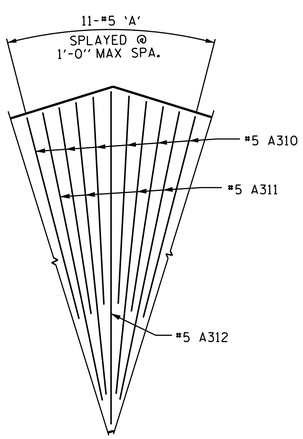

DETAIL G
TOP OF SLAB

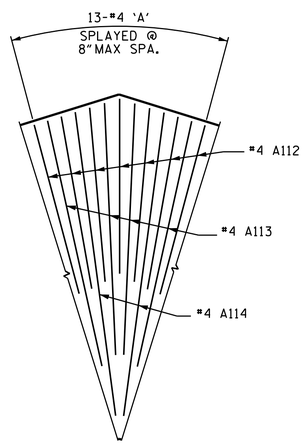

DETAIL G
BOTTOM OF SLAB

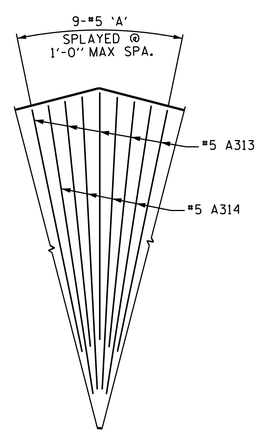

DETAIL H
TOP OF SLAB

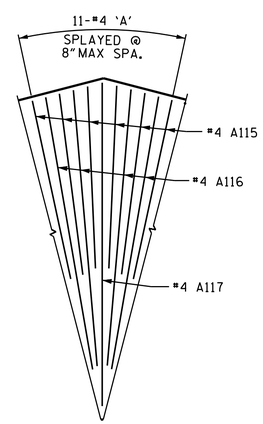

DETAIL H
BOTTOM OF SLAB

PROJECT NO. R-2519B
YANCEY COUNTY
STATION: 134+80.45 -L-

SHEET 4 OF 12

STATE OF NORTH CAROLINA
DEPARTMENT OF TRANSPORTATION
RALEIGH

DOUBLE 6 FT. X 6 FT. CONCRETE BOX CULVERT
INLET EXTENSION

NORTH CAROLINA PROFESSIONAL SEAL 20125 ENGINEER MARSHALL G. CHECK, JR.

8/27/2014 Marshall G. Check, Jr.

REVISIONS						SHEET NO.
NO.	BY:	DATE:	NO.	BY:	DATE:	C-21
1			3			TOTAL SHEETS
2			4			87

DRAWN BY : A. SORSENGINH/MEP DATE : 9/2013
CHECKED BY : D. HODGE DATE : 10/13
DESIGN ENGINEER OF RECORD: M.A. LEBLANC DATE : 10/13

$$$$$$$SYSTIME$$$$$
$$$$$$$$$$$$$$$$$$$$$$$$DGN$$$$$$$$$$$$$$$$$$$$$$$$
$$$$USERNAME$$$$

STR #8