PROJ. REFERENCE NO.	SHEET NO.
R-0623	PMP-2

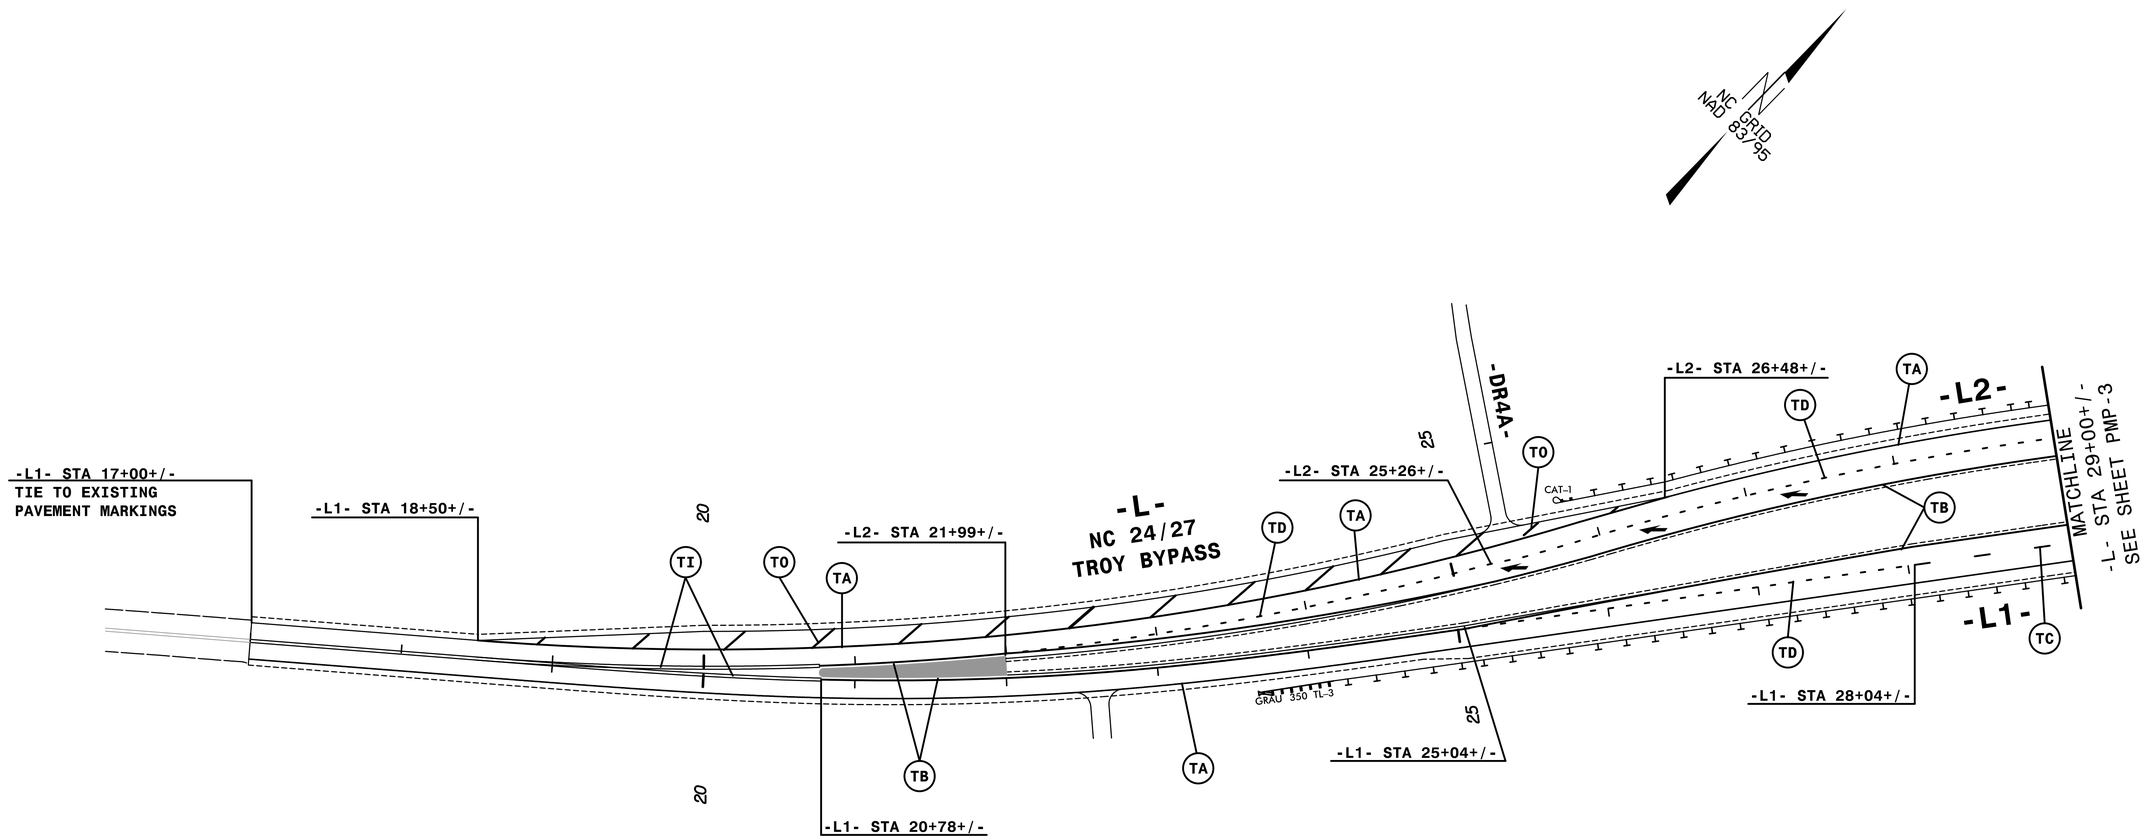

NOTES:
-EQUALITY: -L1- STA 28+91.37(LB) = -L- STA 28+83.70(LA)
-EQUALITY: -L2- STA 28+91.05(LB) = -L- STA 28+83.70(LA)

NOTE: ALL LANE WIDTHS ARE 12' UNLESS OTHERWISE SHOWN.

HNTB
HNTB NORTH CAROLINA, P.C.
343 E. Six Forks Road, Suite 200
Raleigh, North Carolina 27609
NC License No: C-1554

APPROVED: DocuSigned by: Rhonda B. Early DATE: 8/4/2014

SEAL

NORTH CAROLINA PROFESSIONAL SEAL 023521 ENGINEER RHONDA B. EARLY

FINAL PAVEMENT MARKING PLANS

8/17/99

11:06:07 AM
:\PMP\Plans\R0623_pmp_dl.dgn
$$$$USERNAME$$$$