8/17/99

PROJ. REFERENCE NO.	SHEET NO.
R-0623	PMP-19

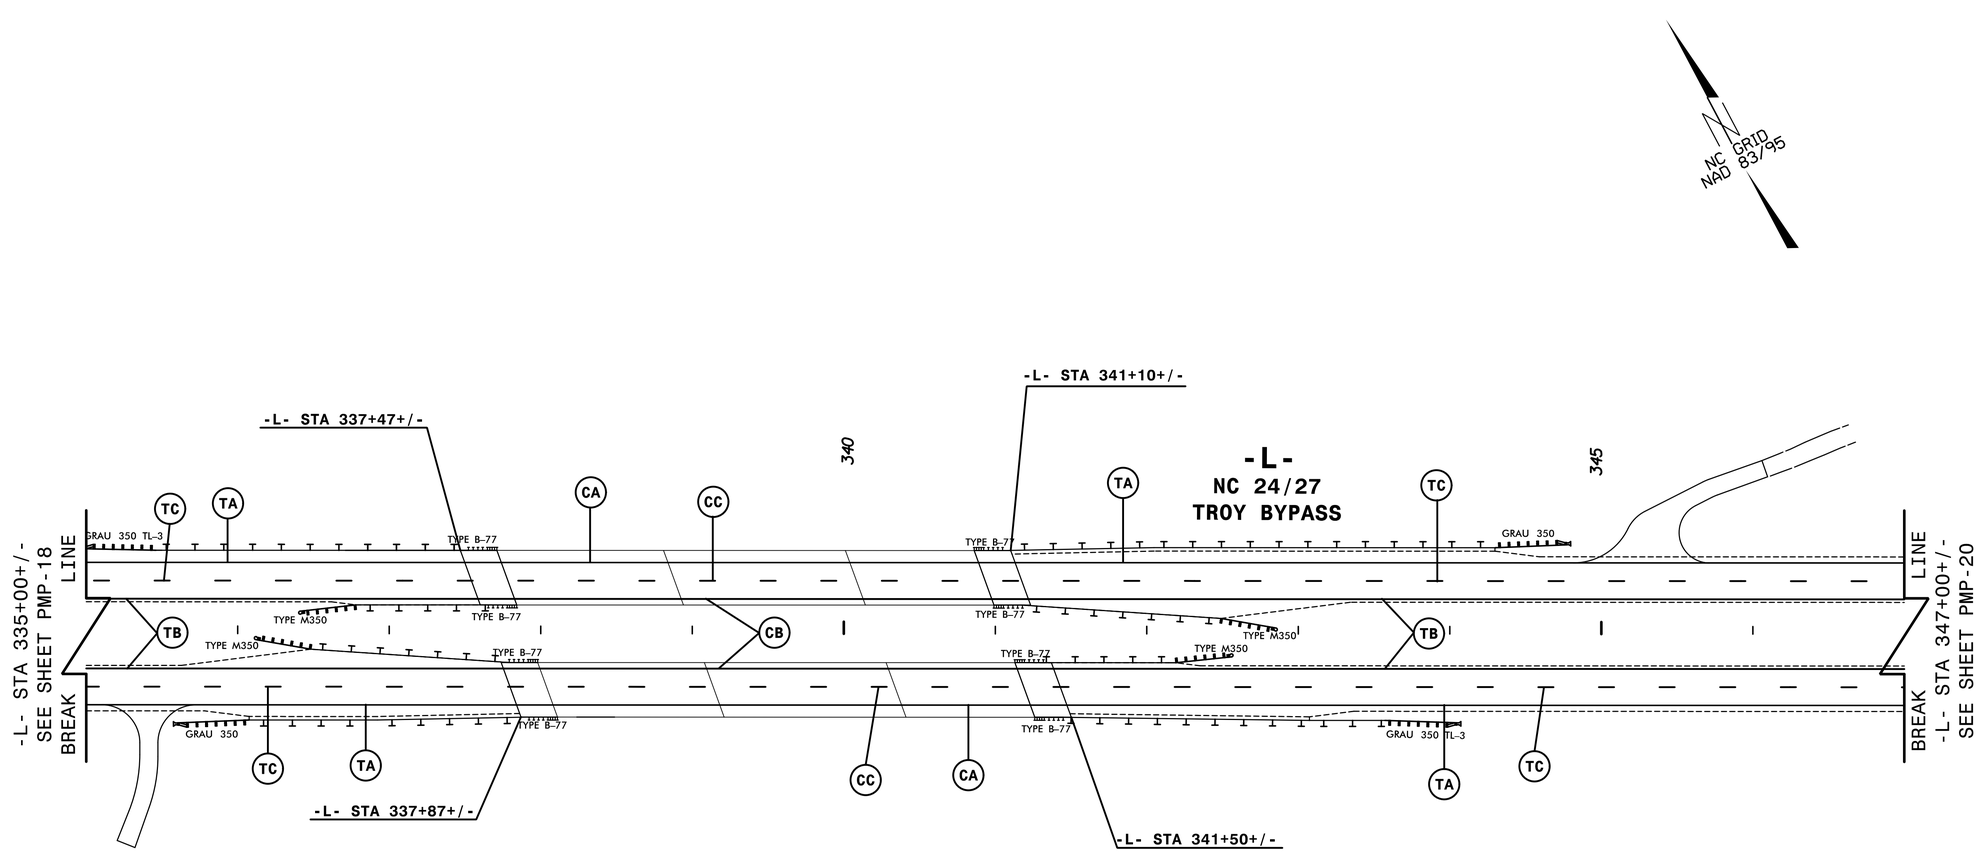

NOTE: ALL LANE WIDTHS ARE 12' UNLESS OTHERWISE SHOWN.

HNTB
HNTB NORTH CAROLINA, P.C.
343 E. Six Forks Road, Suite 200
Raleigh, North Carolina 27609
NC License No: C-1554

APPROVED: DocuSigned by: Rhonda B. Early DATE: 8/4/2014

SEAL

NORTH CAROLINA PROFESSIONAL SEAL 023521 ENGINEER RHONDA B. EARLY

FINAL PAVEMENT MARKING PLANS

11:09:45 AM
:\PMP\Plans\R0623_pmp_d18.dgn
$$$$USERNAME$$$$