TIP NO.	SHEET NO.
R-0623	SIGN-10

APPROVED: DocuSigned by: Charles A. Johnson, III 59A1565B47F54A6...

DATE: 08/04/2014

SEAL

NORTH CAROLINA PROFESSIONAL SEAL 20675 ENGINEER CHARLES A. JOHNSON III

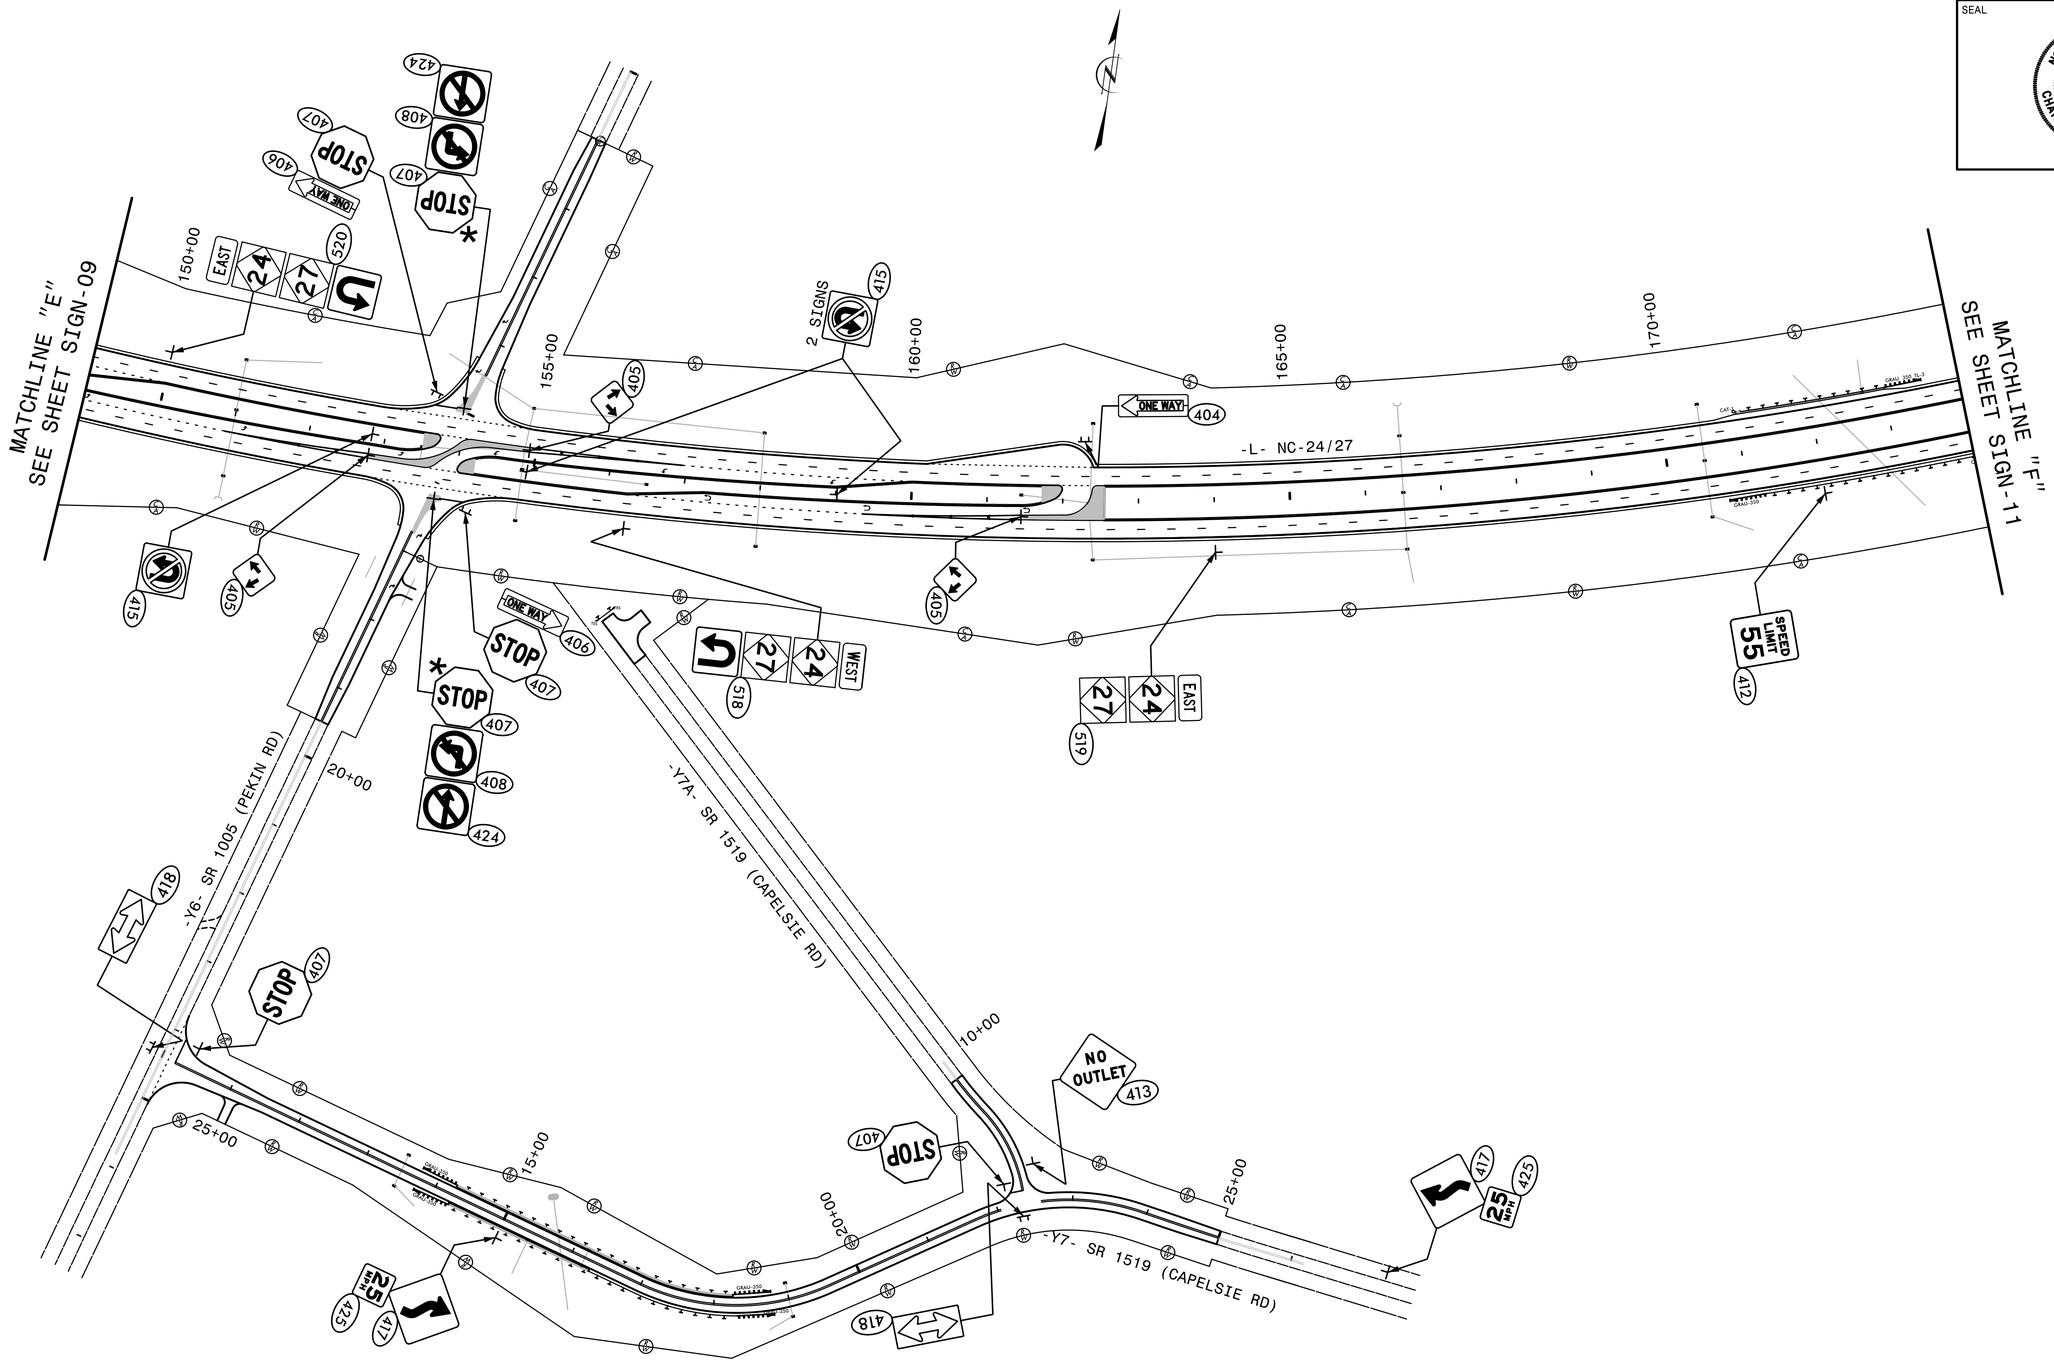

* INSTALL AT 4' VERTICAL CLEARANCE

HNTB

HNTB NORTH CAROLINA, P.C.
343 E. Six Forks Road, Suite 200
Raleigh, North Carolina 27609
NC License No: C-1554

PROPOSED SIGNS
STA. 149+00 TO 174+00