Project No.	Sheet No.
R–0623	Sig. 1

STATE OF NORTH CAROLINA
DIVISION OF HIGHWAYS

MONTGOMERY COUNTY

LOCATION: NC 24–27 TROY BYPASS FROM WEST OF SR 1138 (DAIRY ROAD) TO JUST EAST OF LITTLE RIVER

TYPE OF WORK: TRAFFIC SIGNALS AND WIRELESS RADIO COMMUNICATIONS

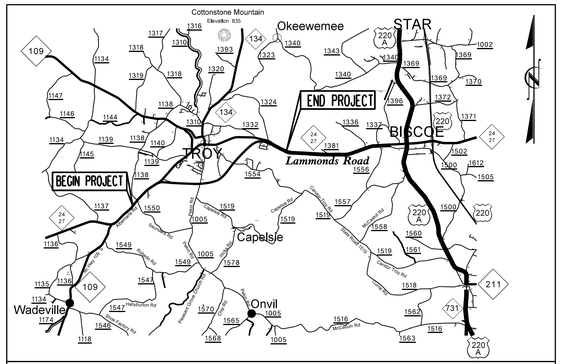

VICINITY MAP

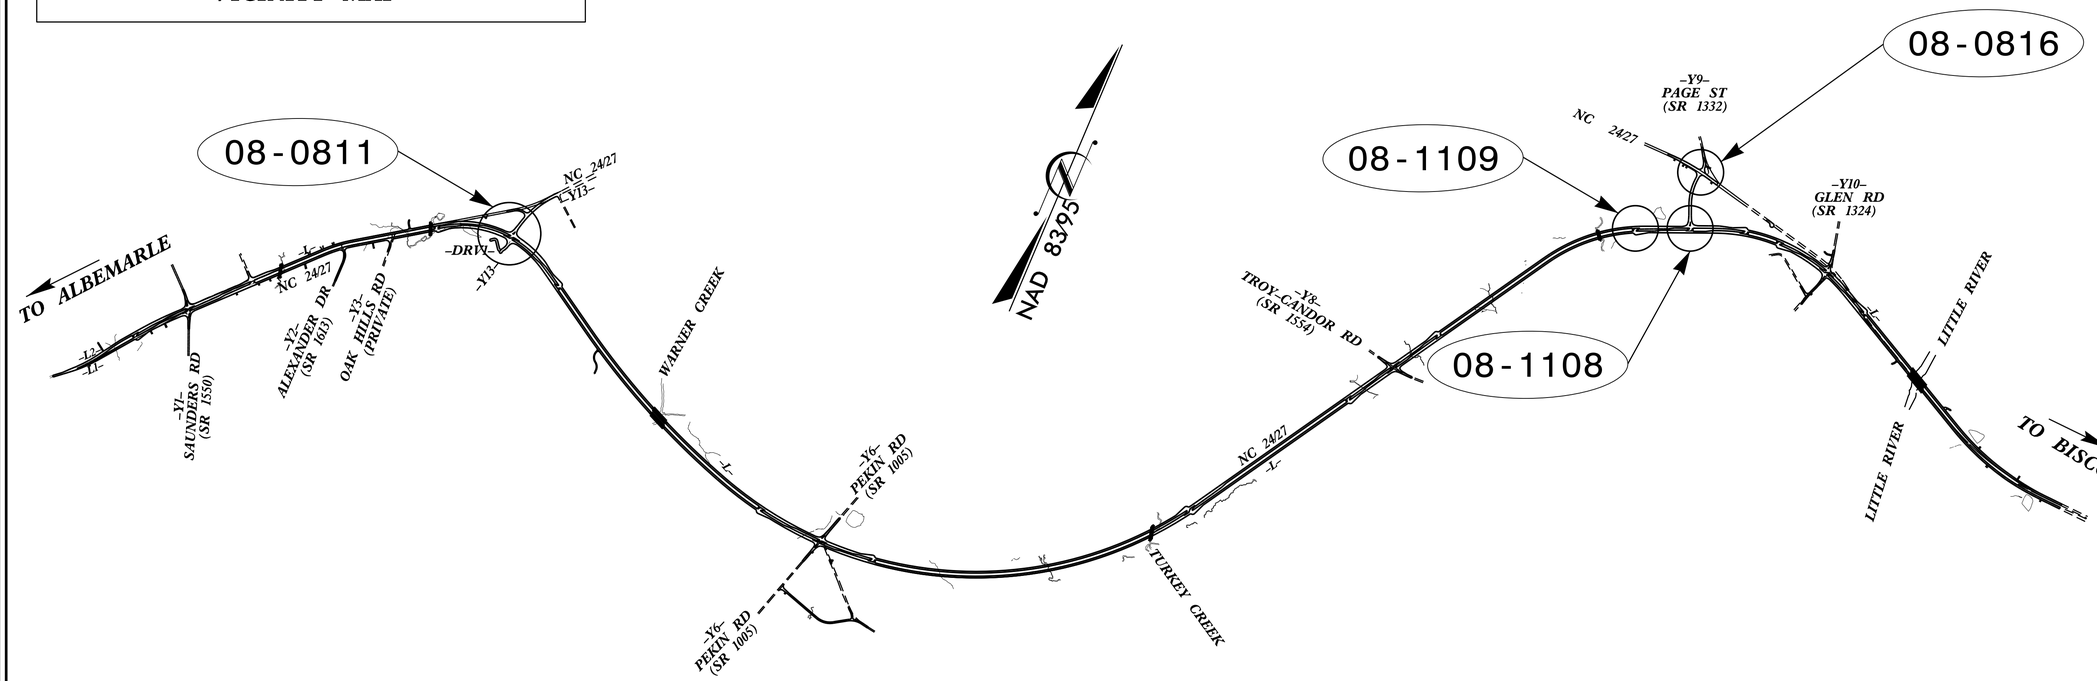

Refer to "Roadway Standard Drawings NCDOT" dated January 2012 and "Standard Specifications for Roads and Structures" dated January 2012.

TIP PROJECT: R–0623

CONTRACT: C203494

Index of Plans

Sheet #	Reference #	Location/Description
Sig. 1	--------	Title Sheet
Sig. 2.0–2.3	08–0811	NC 24–27 WB at NC 24–27 Business (Albemarle Road) (West Intersection)
Sig. 3.0–3.3	08–1109	NC 24–27 EB at U–Turn West of NC 24–27 Bus.
Sig. 4.0–4.3	08–1108	NC 24–27 WB at NC 24–27 Business (East Intersection)
Sig. 5.0–5.2	08–0816	NC 24–27 Business (Biscoe Road) at SR 1332 (Page Street)
Sig. M1–M9	N/A	Standard Drawings for Metal Poles
SCP 1	N/A	Wireless Communications Plans

INTELLIGENT TRANSPORTATION AND SIGNALS UNIT

Robert J. Ziemba, PE – Central Region Signals Engineer
George C. Brown, PE – Signal Equipment Design Engineer
I. Neil Avery – Signal Communications Project Engineer

Prepared in the Office of:
DIVISION OF HIGHWAYS
TRANSPORTATION MOBILITY AND SAFETY BRANCH
Signal Design Section
750 N. Greenfield Parkway, Garner, NC 27529

04-AUG-2014 14:09
R:\Traffic\Signals\Design\Titlesheet\R0623_sig_tsh.dgn