PROJECT REFERENCE NO.	SHEET NO.
R-0623	U0-9

UTILITIES BY OTHERS

NOTE:
ALL PROPOSED UTILITY WORK SHOWN ON THIS SHEET WILL BE DONE BY OTHERS

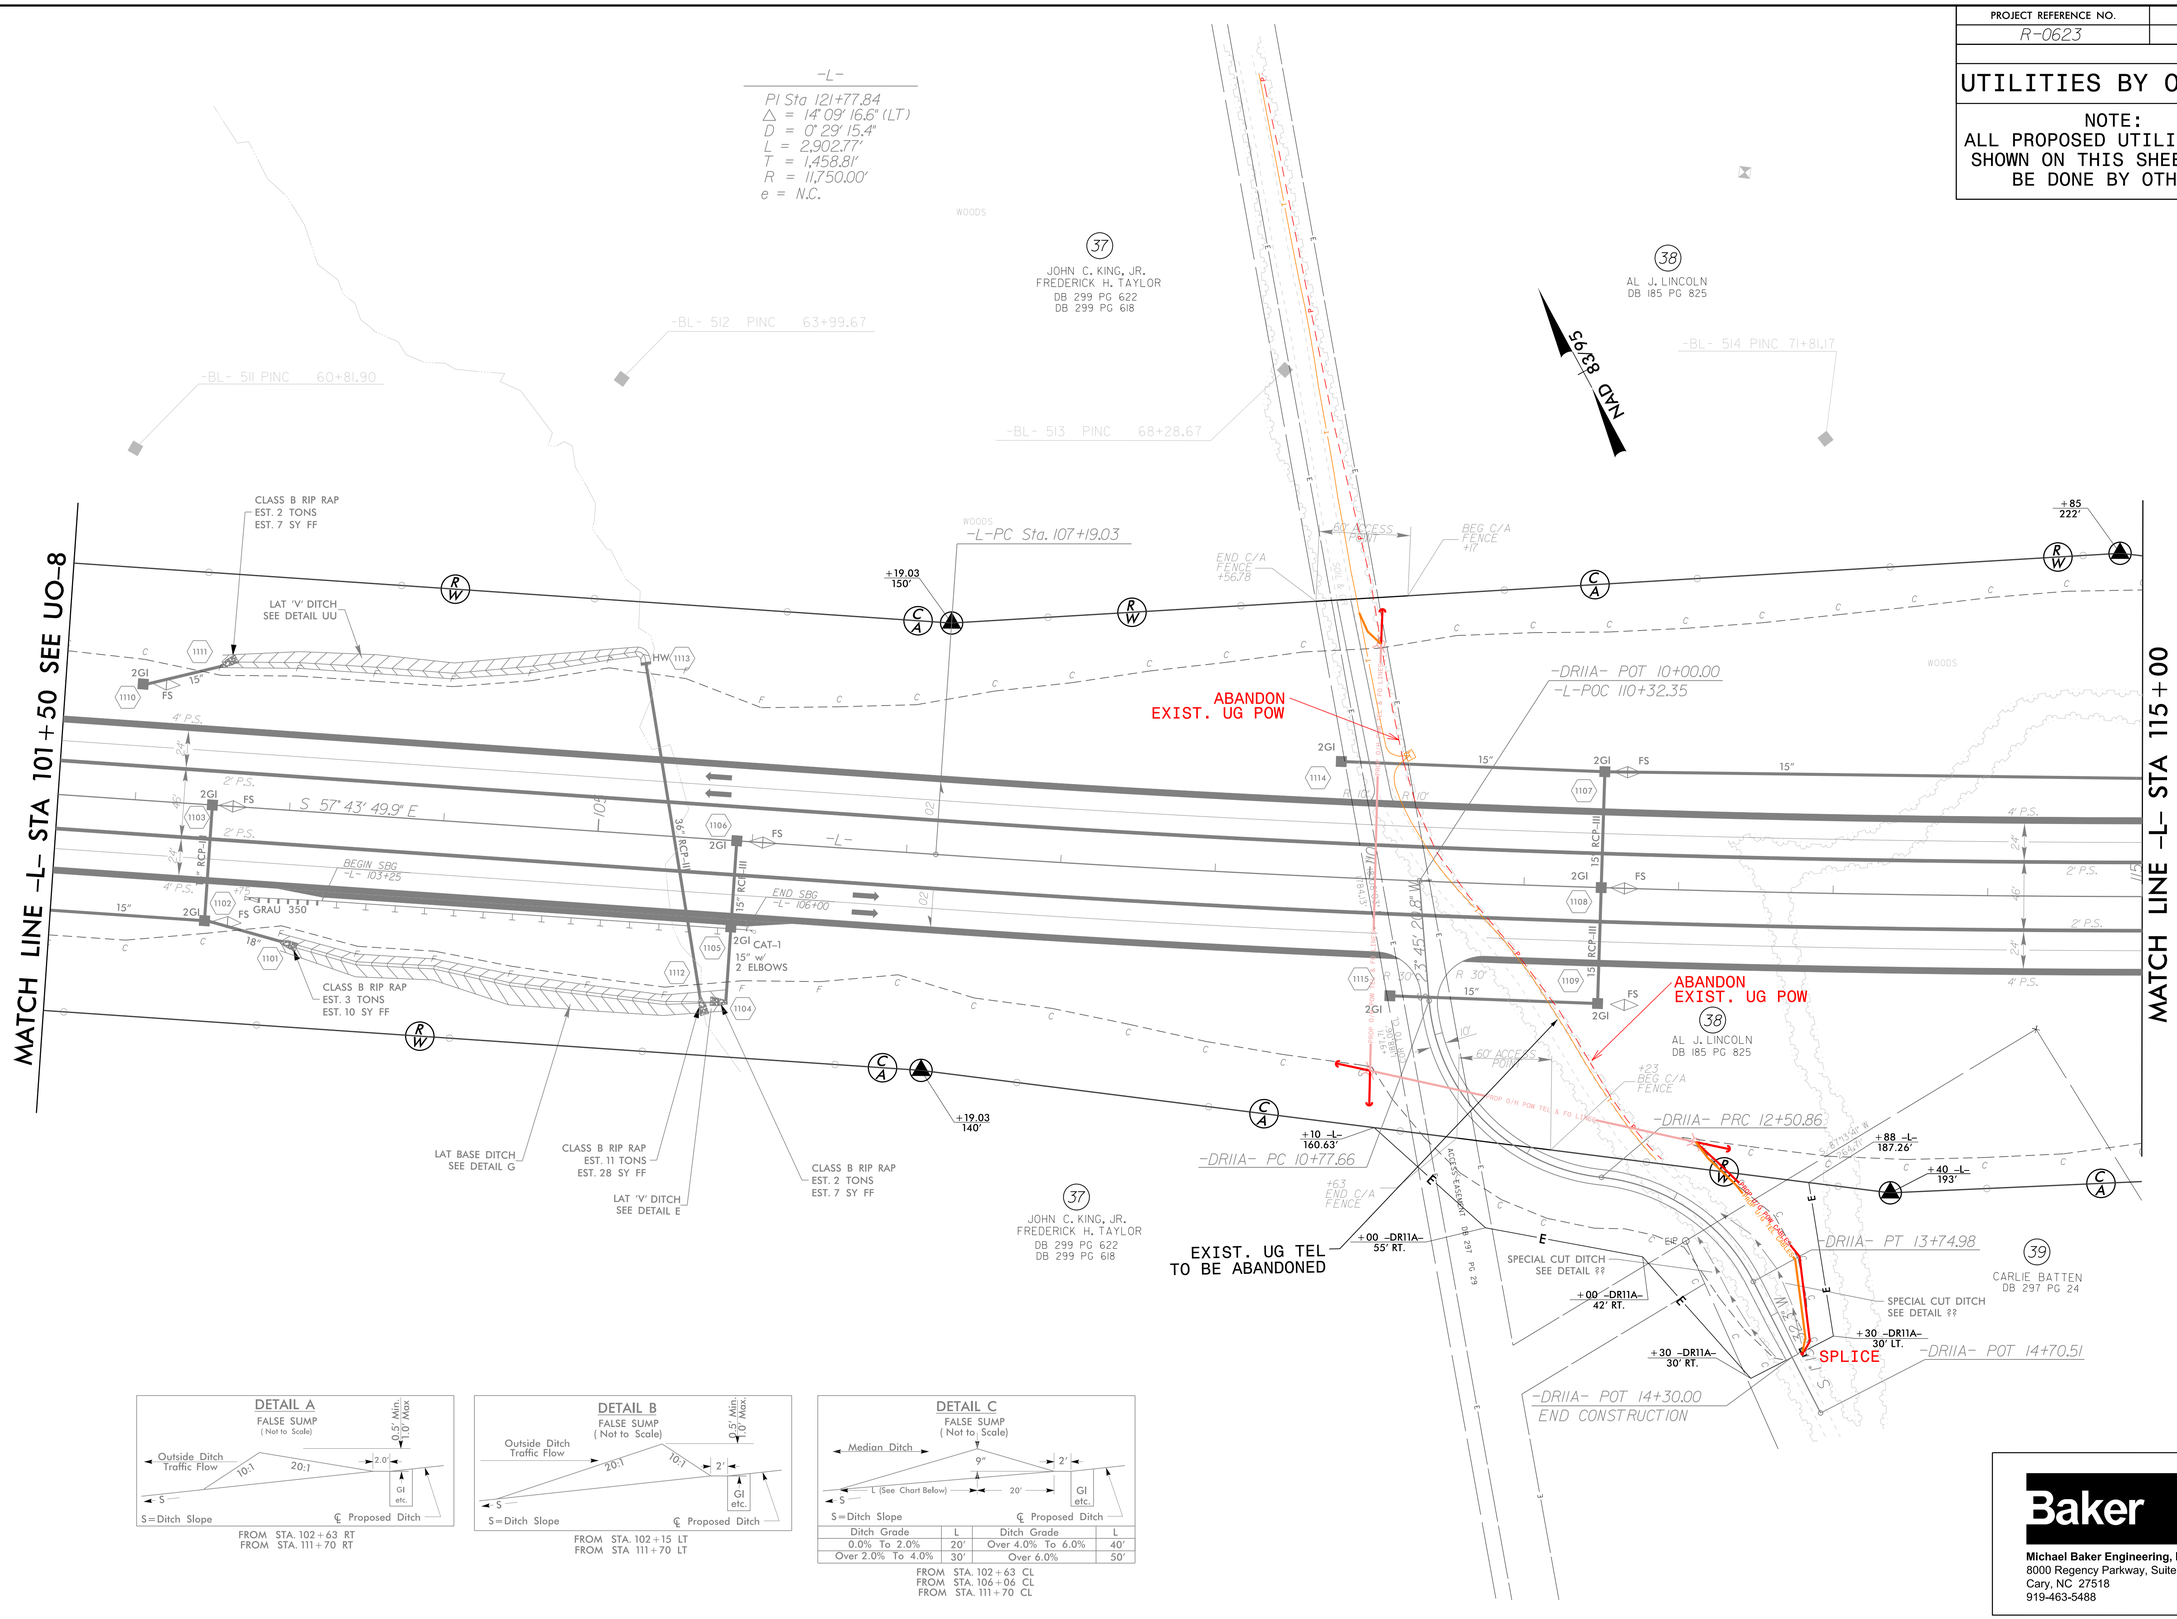

FROM STA. 102+63 RT
FROM STA. 111+70 RT

FROM STA. 102+15 LT
FROM STA 111+70 LT

Ditch Grade	L	Ditch Grade	L
0.0% To 2.0%	20'	Over 4.0% To 6.0%	40'
Over 2.0% To 4.0%	30'	Over 6.0%	50'

FROM STA. 102+63 CL
FROM STA. 106+06 CL
FROM STA. 111+70 CL

Baker
Michael Baker Engineering, Inc.
8000 Regency Parkway, Suite 600
Cary, NC 27518
919-463-5488

REVISIONS

01-OCT-2014 14:01
pw:\\pwpubwfs\pw\ncdot\ncdot_utility on-call contract\r-0623 montgomery county\utilities\r0623_ut_rdy11_u09_psh.dgn
dlnewsome