STATE OF NORTH CAROLINA
DIVISION OF HIGHWAYS

T.I.P. NO.	SHEET NO.
R–0623	UO–1

UTILITIES BY OTHERS PLAN
MONTGOMERY COUNTY

TIP PROJECT: R–0623

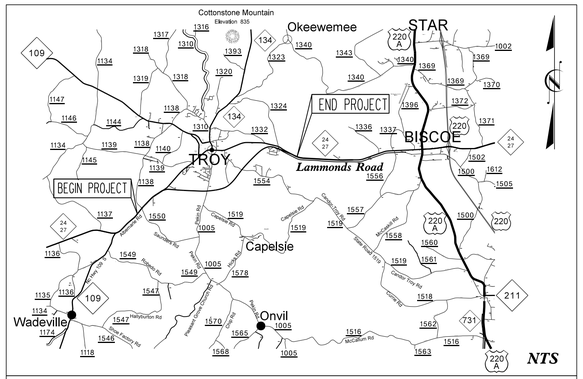

VICINITY MAP

THIS PROJECT IS WITHIN THE MUNICIPAL BOUNDARY OF TROY

LOCATION: NC 24/27 TROY BYPASS FROM WEST OF SR 1138 (DAIRY ROAD) TO JUST EAST OF LITTLE RIVER

TYPE OF WORK: UTILITY RELOCATION

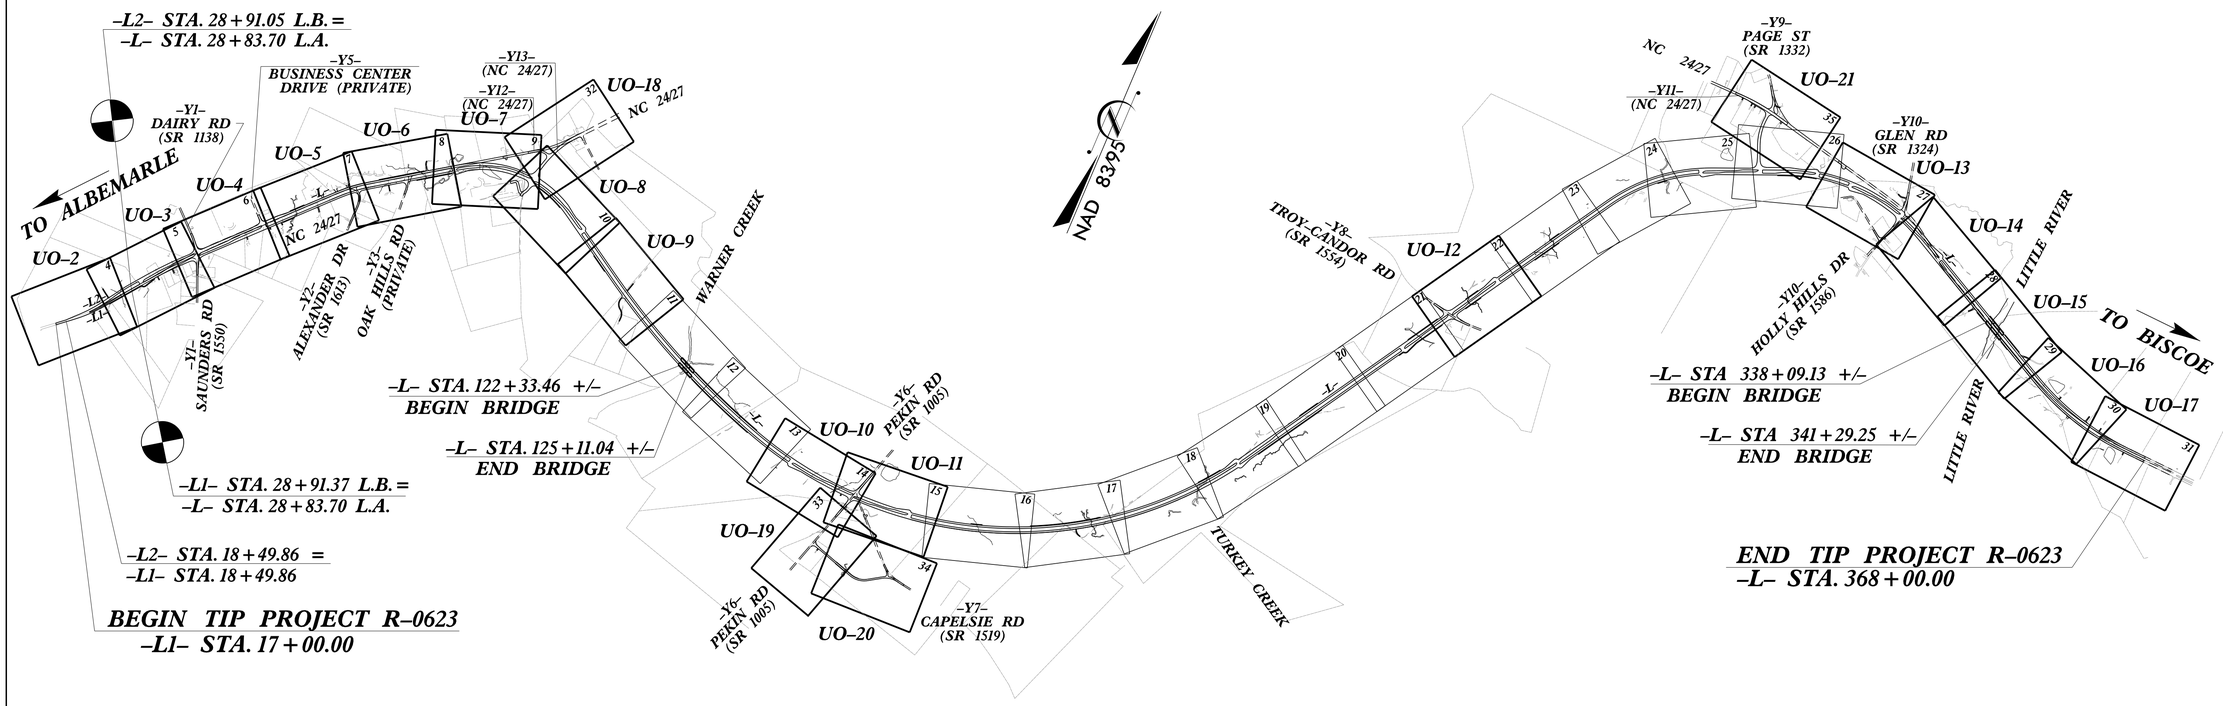

SCALE = NTS

CLEARING ON THIS PROJECT SHALL BE PERFORMED TO THE LIMITS ESTABLISHED BY METHOD III

GRAPHIC SCALES

50 25 0 50 100
PLANS

50 25 0 50 100
PROFILE (HORIZONTAL)

10 5 0 10 20
PROFILE (VERTICAL)

INDEX OF SHEETS

SHEET NO.	DESCRIPTION
UO–1	TITLE SHEET
UO–2 TO UO–21	UTILITIES BY OTHERS PLAN SHEETS

UTILITY OWNERS ON PROJECT

(A) Duke Energy Progress (Power Transmission)
(B) Duke Energy Progress (Power Distribution)
(C) Randolph EMC (Power Distribution)
(D) Century Link (Telecommunications)
(E) Charter Communications (Cable Television)
(F) Time Warner Cable (Cable Television)

Baker
Michael Baker Engineering, Inc.
8000 Regency Parkway, Suite 600
Cary, NC 27518
919-463-5488

UTILITIES COORDINATION CONSULTANT
Brandy Creech

PREPARED IN THE OFFICE OF:
DIVISION OF HIGHWAYS
UTILITIES ENGINEERING SECTION
1555 MAIL SERVICES CENTER
RALEIGH NC 27699–1555
PHONE (919) 707–6690
FAX (919) 250–4151

Roger Worthington, P.E. — UTILITIES SECTION ENGINEER
Ron Wilkins, P.E. — UTILITIES SQUAD LEADER PROJECT ENGINEER
Michael Bright — UTILITIES PROJECT DESIGNER

09/08/99
01-OCT-2014 13:59
Y:\Projects\NCDOT\NCDOT Utility On-Call Contract\R-0623 Montgomery County\Utilities\R0623_ut_tsh_U01_psh.dgn
CNewsome AT CARYWMKOON3