PROJECT REFERENCE NO.	SHEET NO.
R-0623	UO-6

UTILITIES BY OTHERS

NOTE:
ALL PROPOSED UTILITY WORK SHOWN ON THIS SHEET WILL BE DONE BY OTHERS

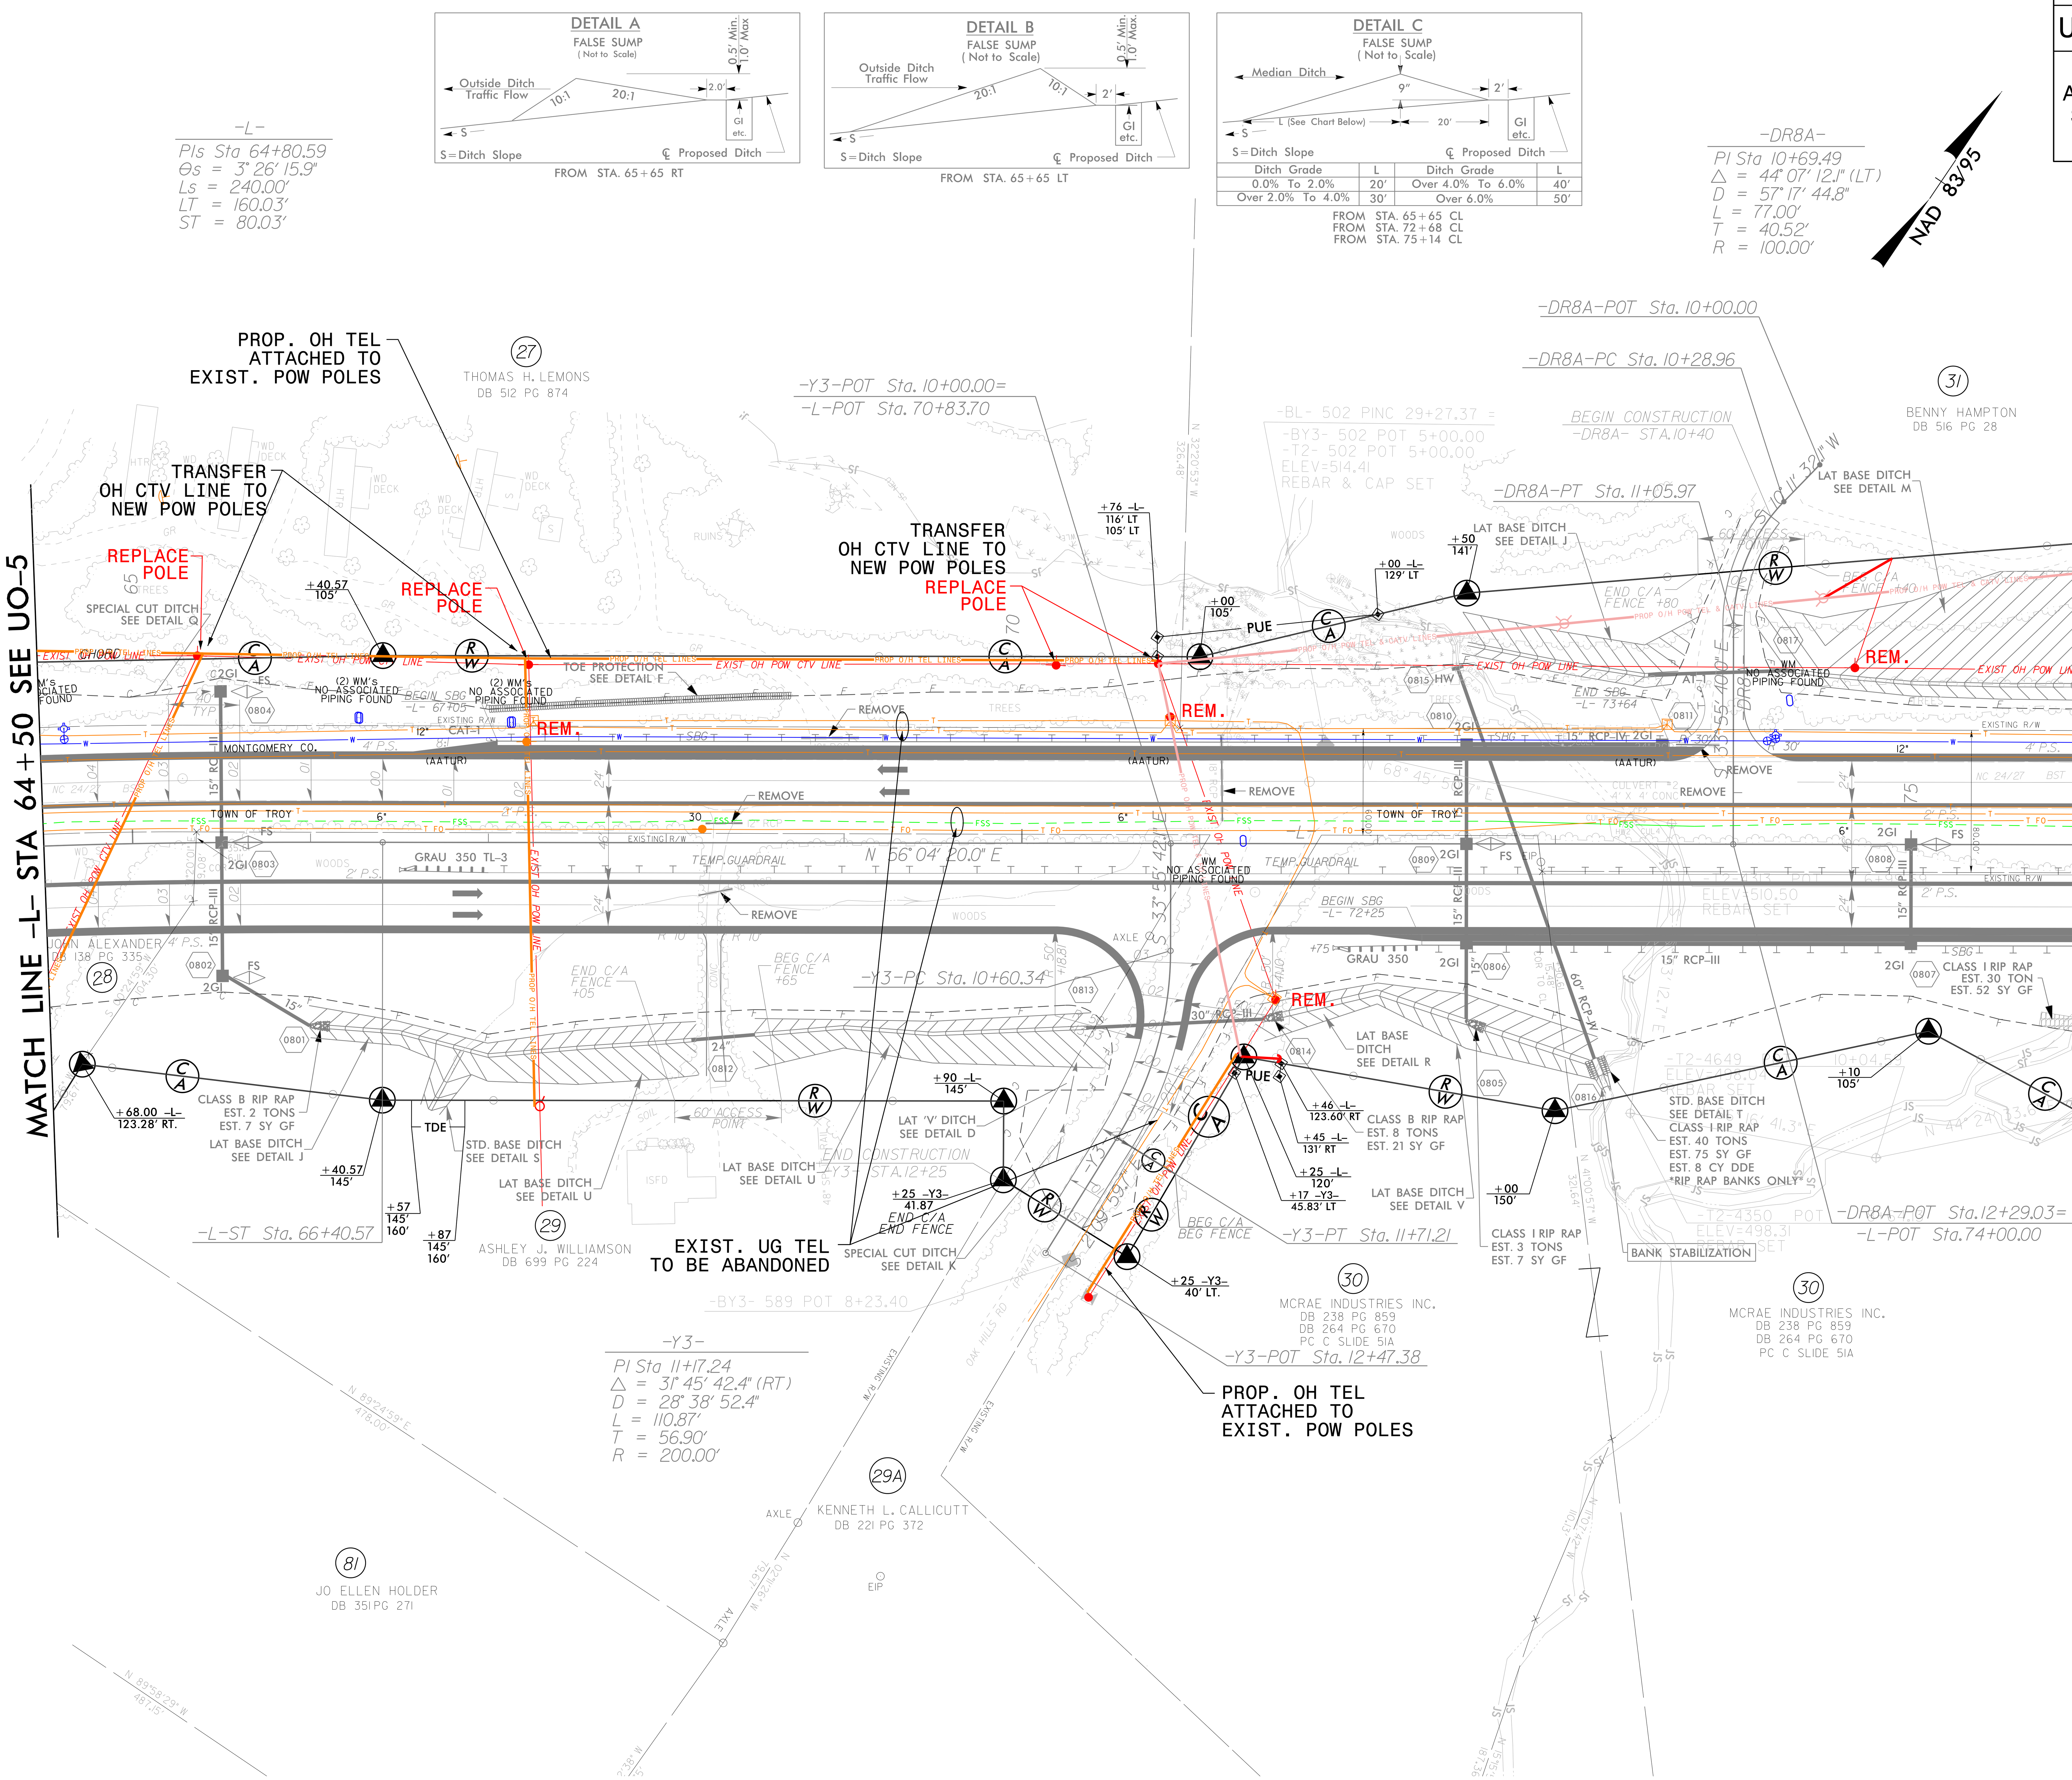

Michael Baker Engineering, Inc.
8000 Regency Parkway, Suite 600
Cary, NC 27518
919-463-5488

01-OCT-2014 14:00
Y:\Projects\NCDOT\NCDOT Utility On-Call Contract\R-0623 Montgomery County\Utilities\R0623_ut_rdy8_U06_psh.dgn
CNewsome AT CARYWMKOON3

REVISIONS