PROJECT REFERENCE NO.	SHEET NO.
R-0623	U0-18

UTILITIES BY OTHERS

NOTE:
ALL PROPOSED UTILITY WORK SHOWN ON THIS SHEET WILL BE DONE BY OTHERS

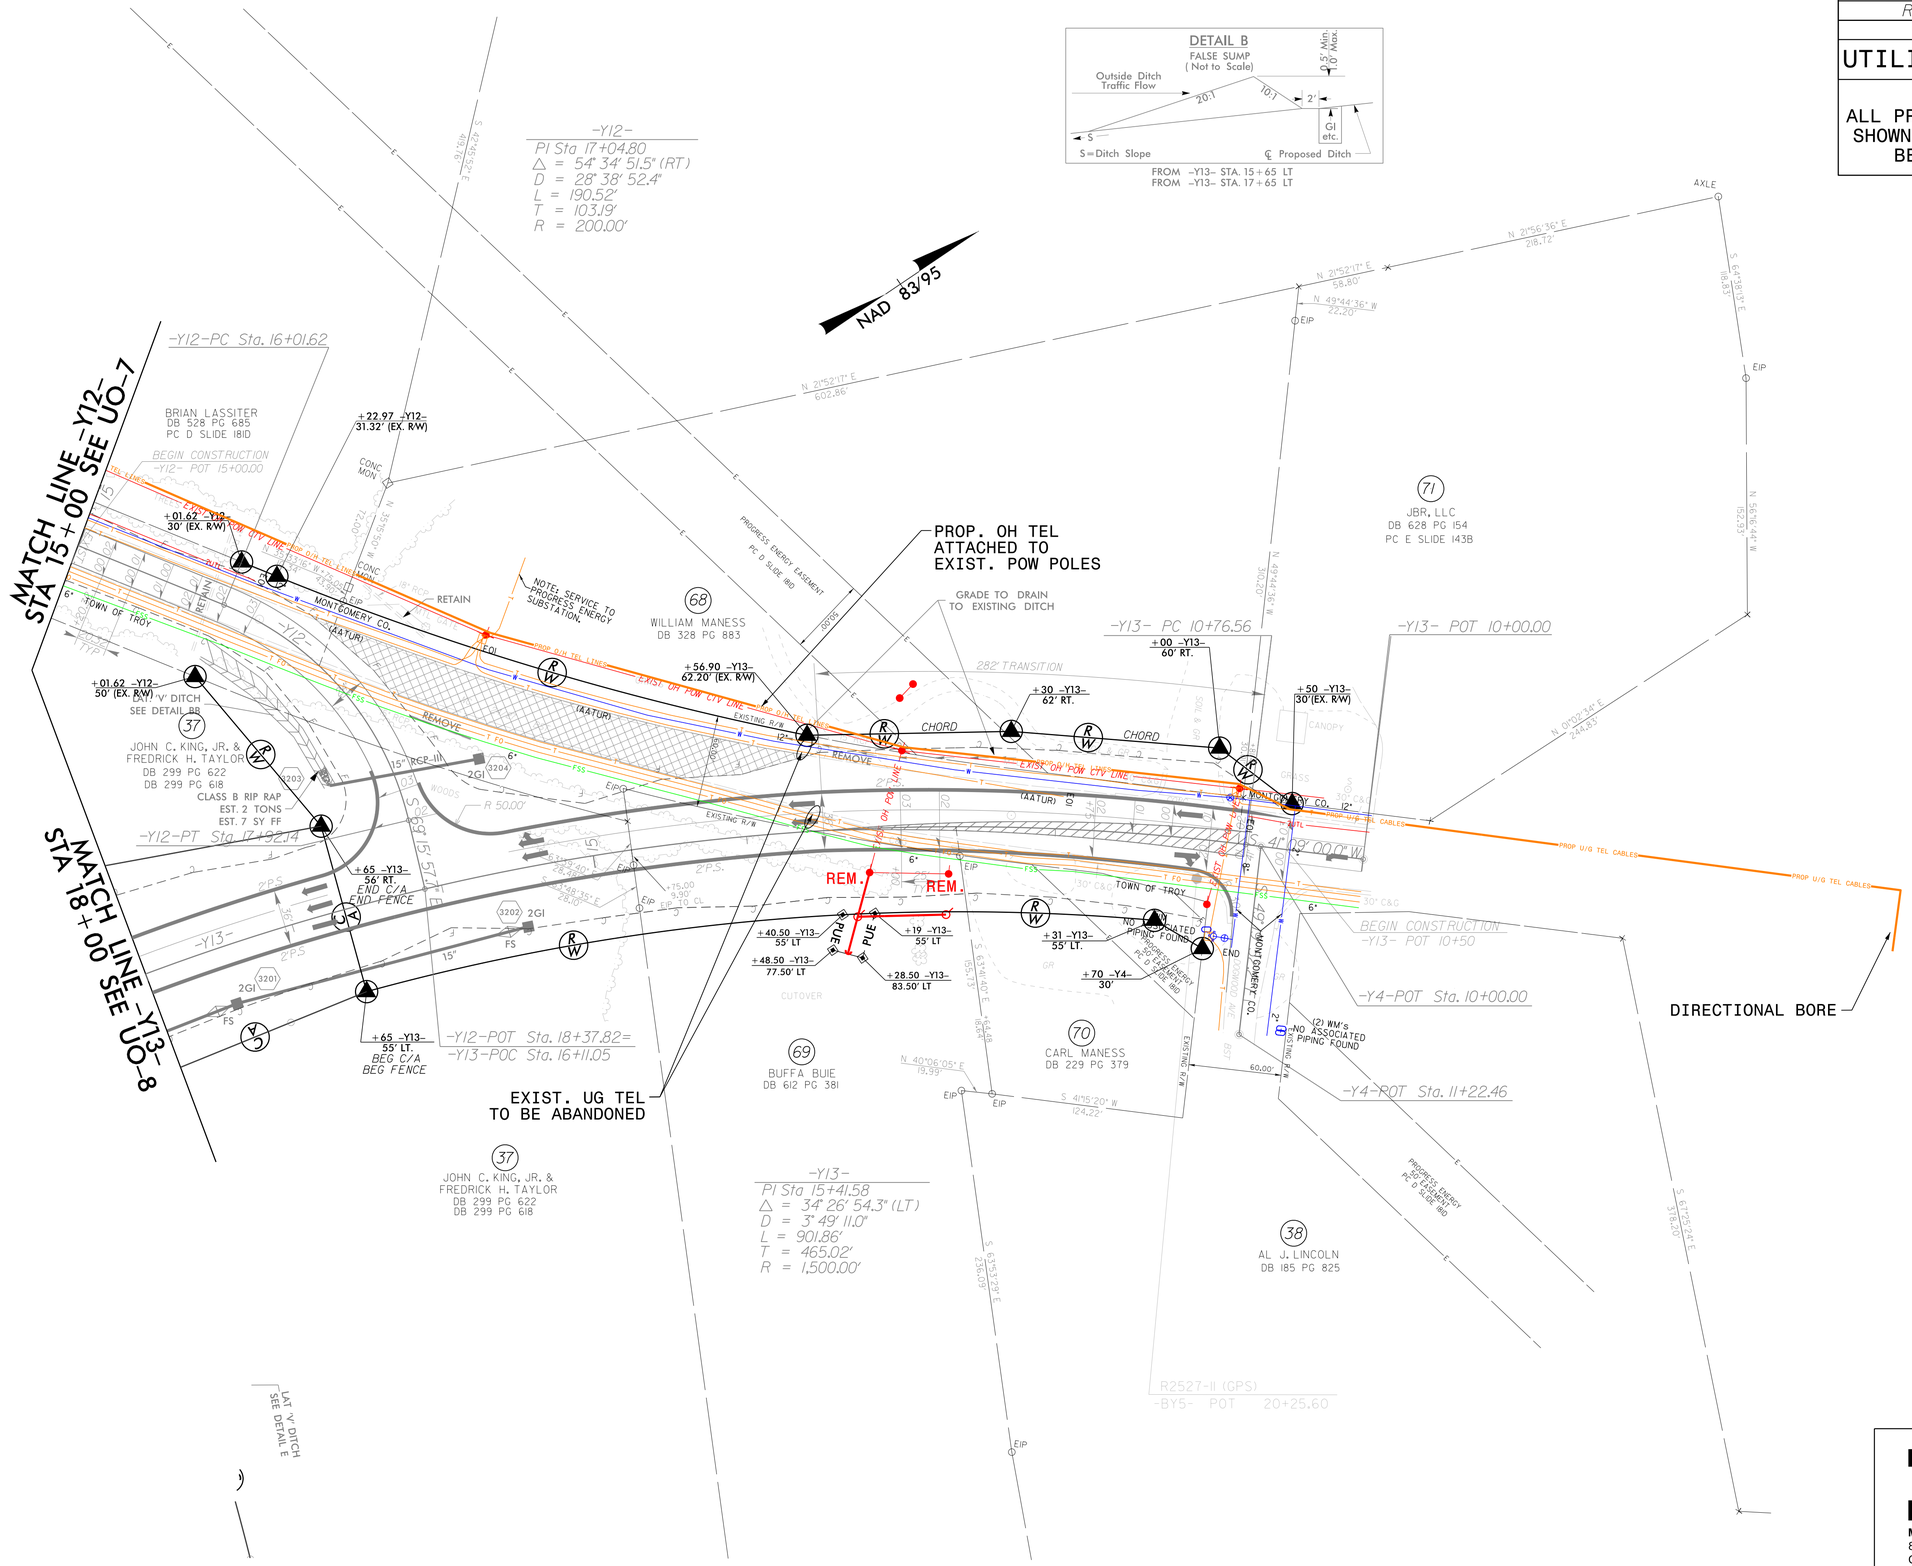

REVISIONS

01-OCT-2014 14:02
R:\Projects\NCDOT\NCDOT_Utility On-Call Contract\R-0623 Montgomery County\Utilities\R0623_ut_rdy32_U018_psh.dgn
DNewsome AT CARYWKG0DN3

Baker
Michael Baker Engineering, Inc.
8000 Regency Parkway, Suite 600
Cary, NC 27518
919-463-5488