PROJECT REFERENCE NO.	SHEET NO.
R-0623	U0-17

UTILITIES BY OTHERS

NOTE:
ALL PROPOSED UTILITY WORK SHOWN ON THIS SHEET WILL BE DONE BY OTHERS

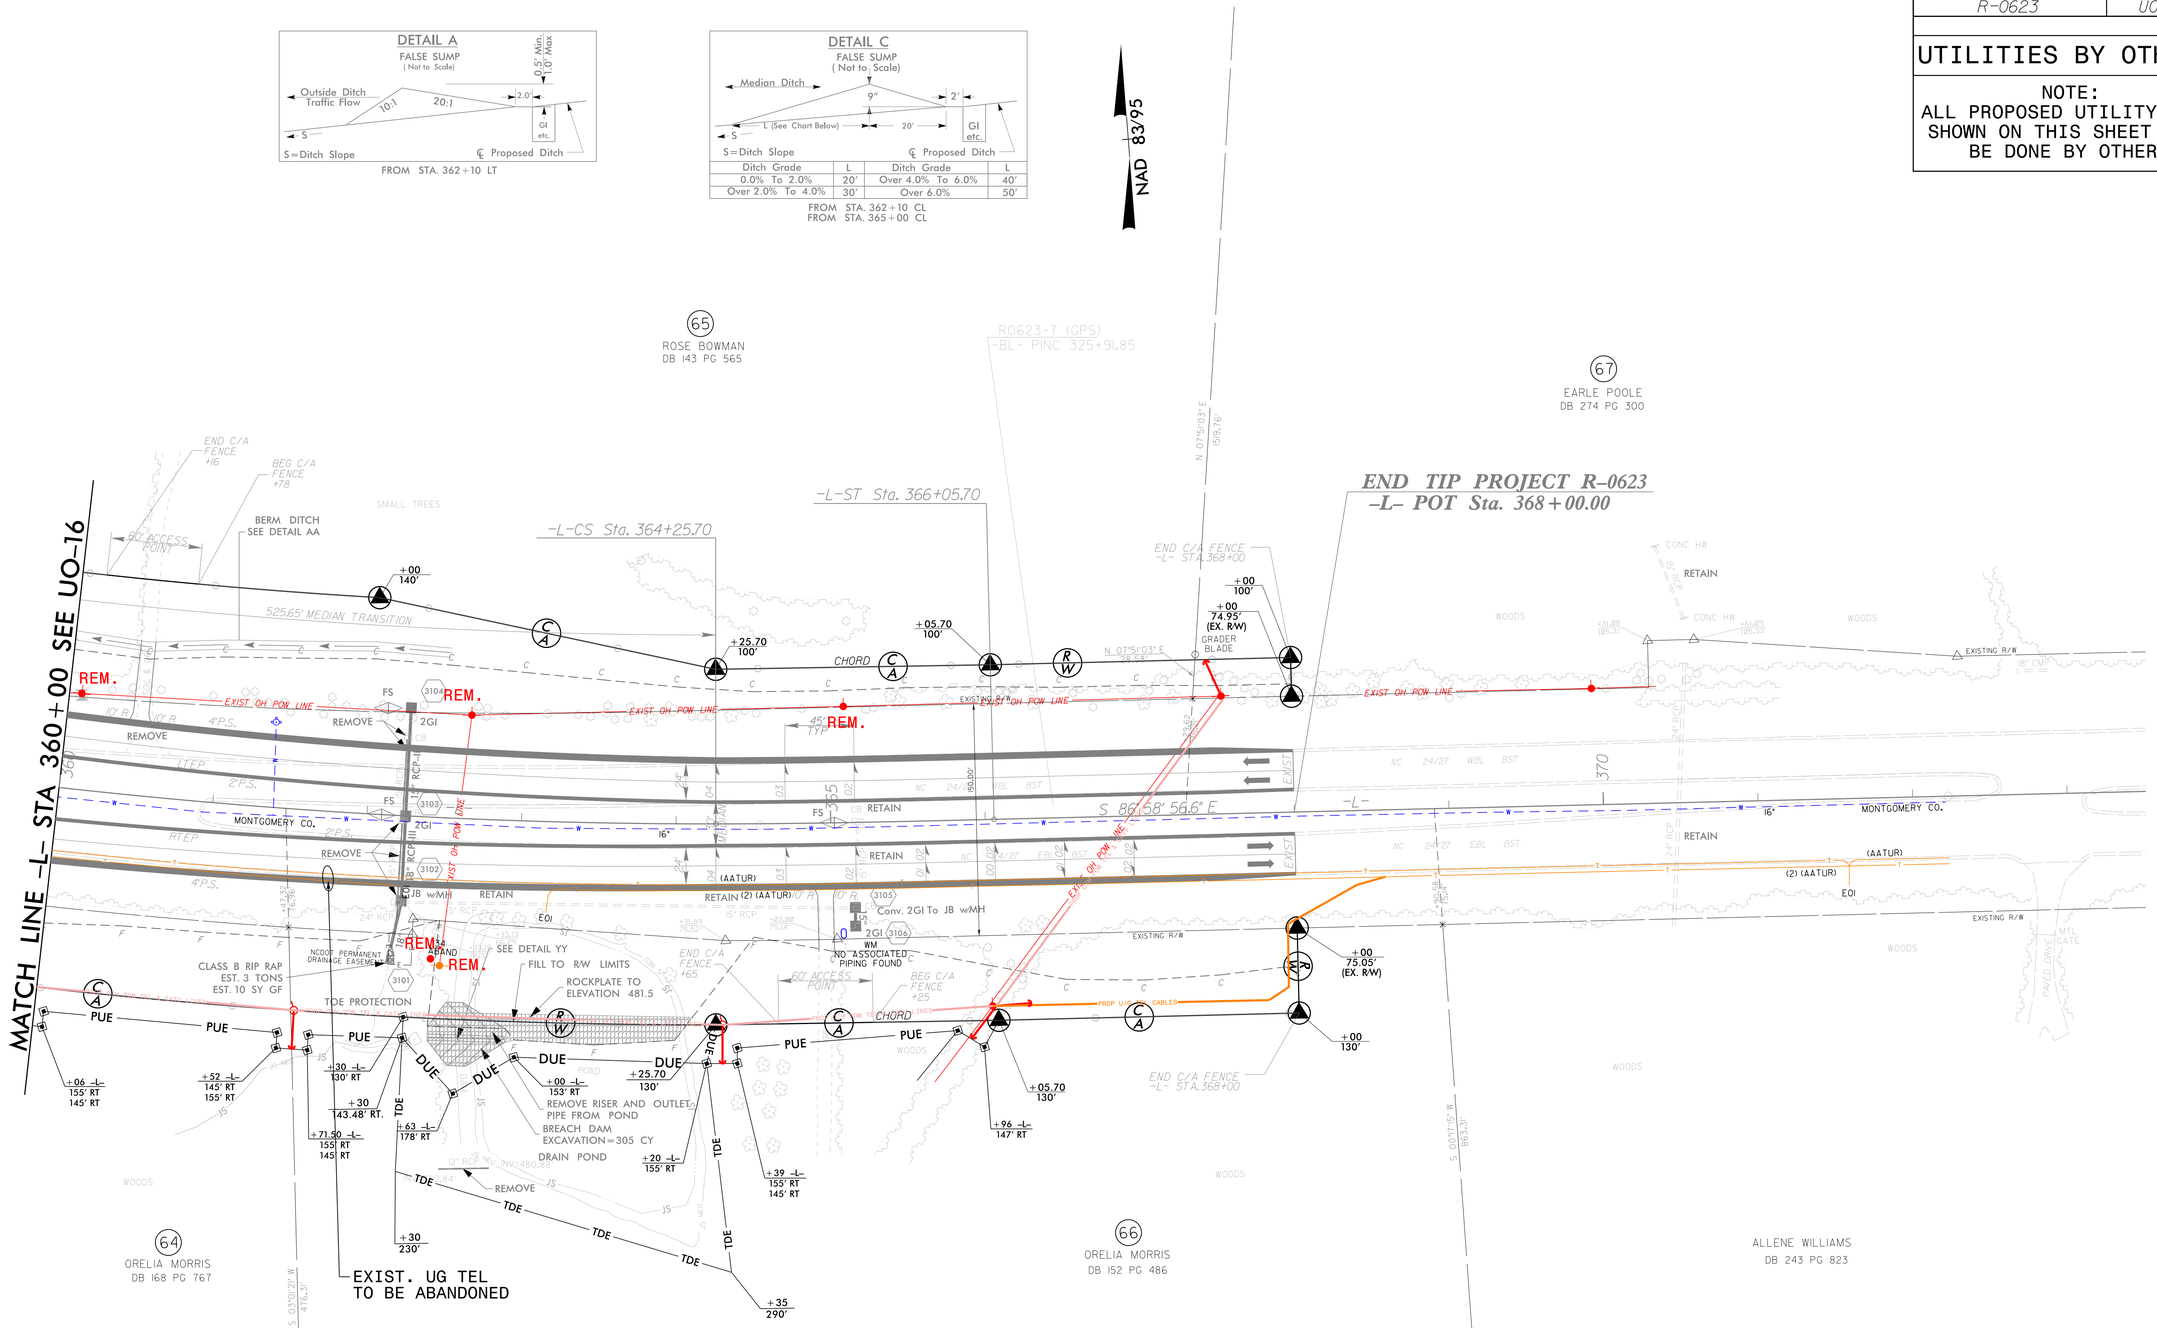

REVISIONS

01-OCT-2014 14:02
jtyler@ncdot.gov
C:\Users\AT CARY\WKDOR\
Newsome

R-0623 Montgomery County\Utilities\R0623_ut_rdy31_U017_psh.dgn
Utility On-Call Contract
NCDOT

Baker
Michael Baker Engineering, Inc.
8000 Regency Parkway, Suite 600
Cary, NC 27518
919-463-5488