PROJECT REFERENCE NO.	SHEET NO.
R-0623	U0-21

UTILITIES BY OTHERS

NOTE:
ALL PROPOSED UTILITY WORK SHOWN ON THIS SHEET WILL BE DONE BY OTHERS

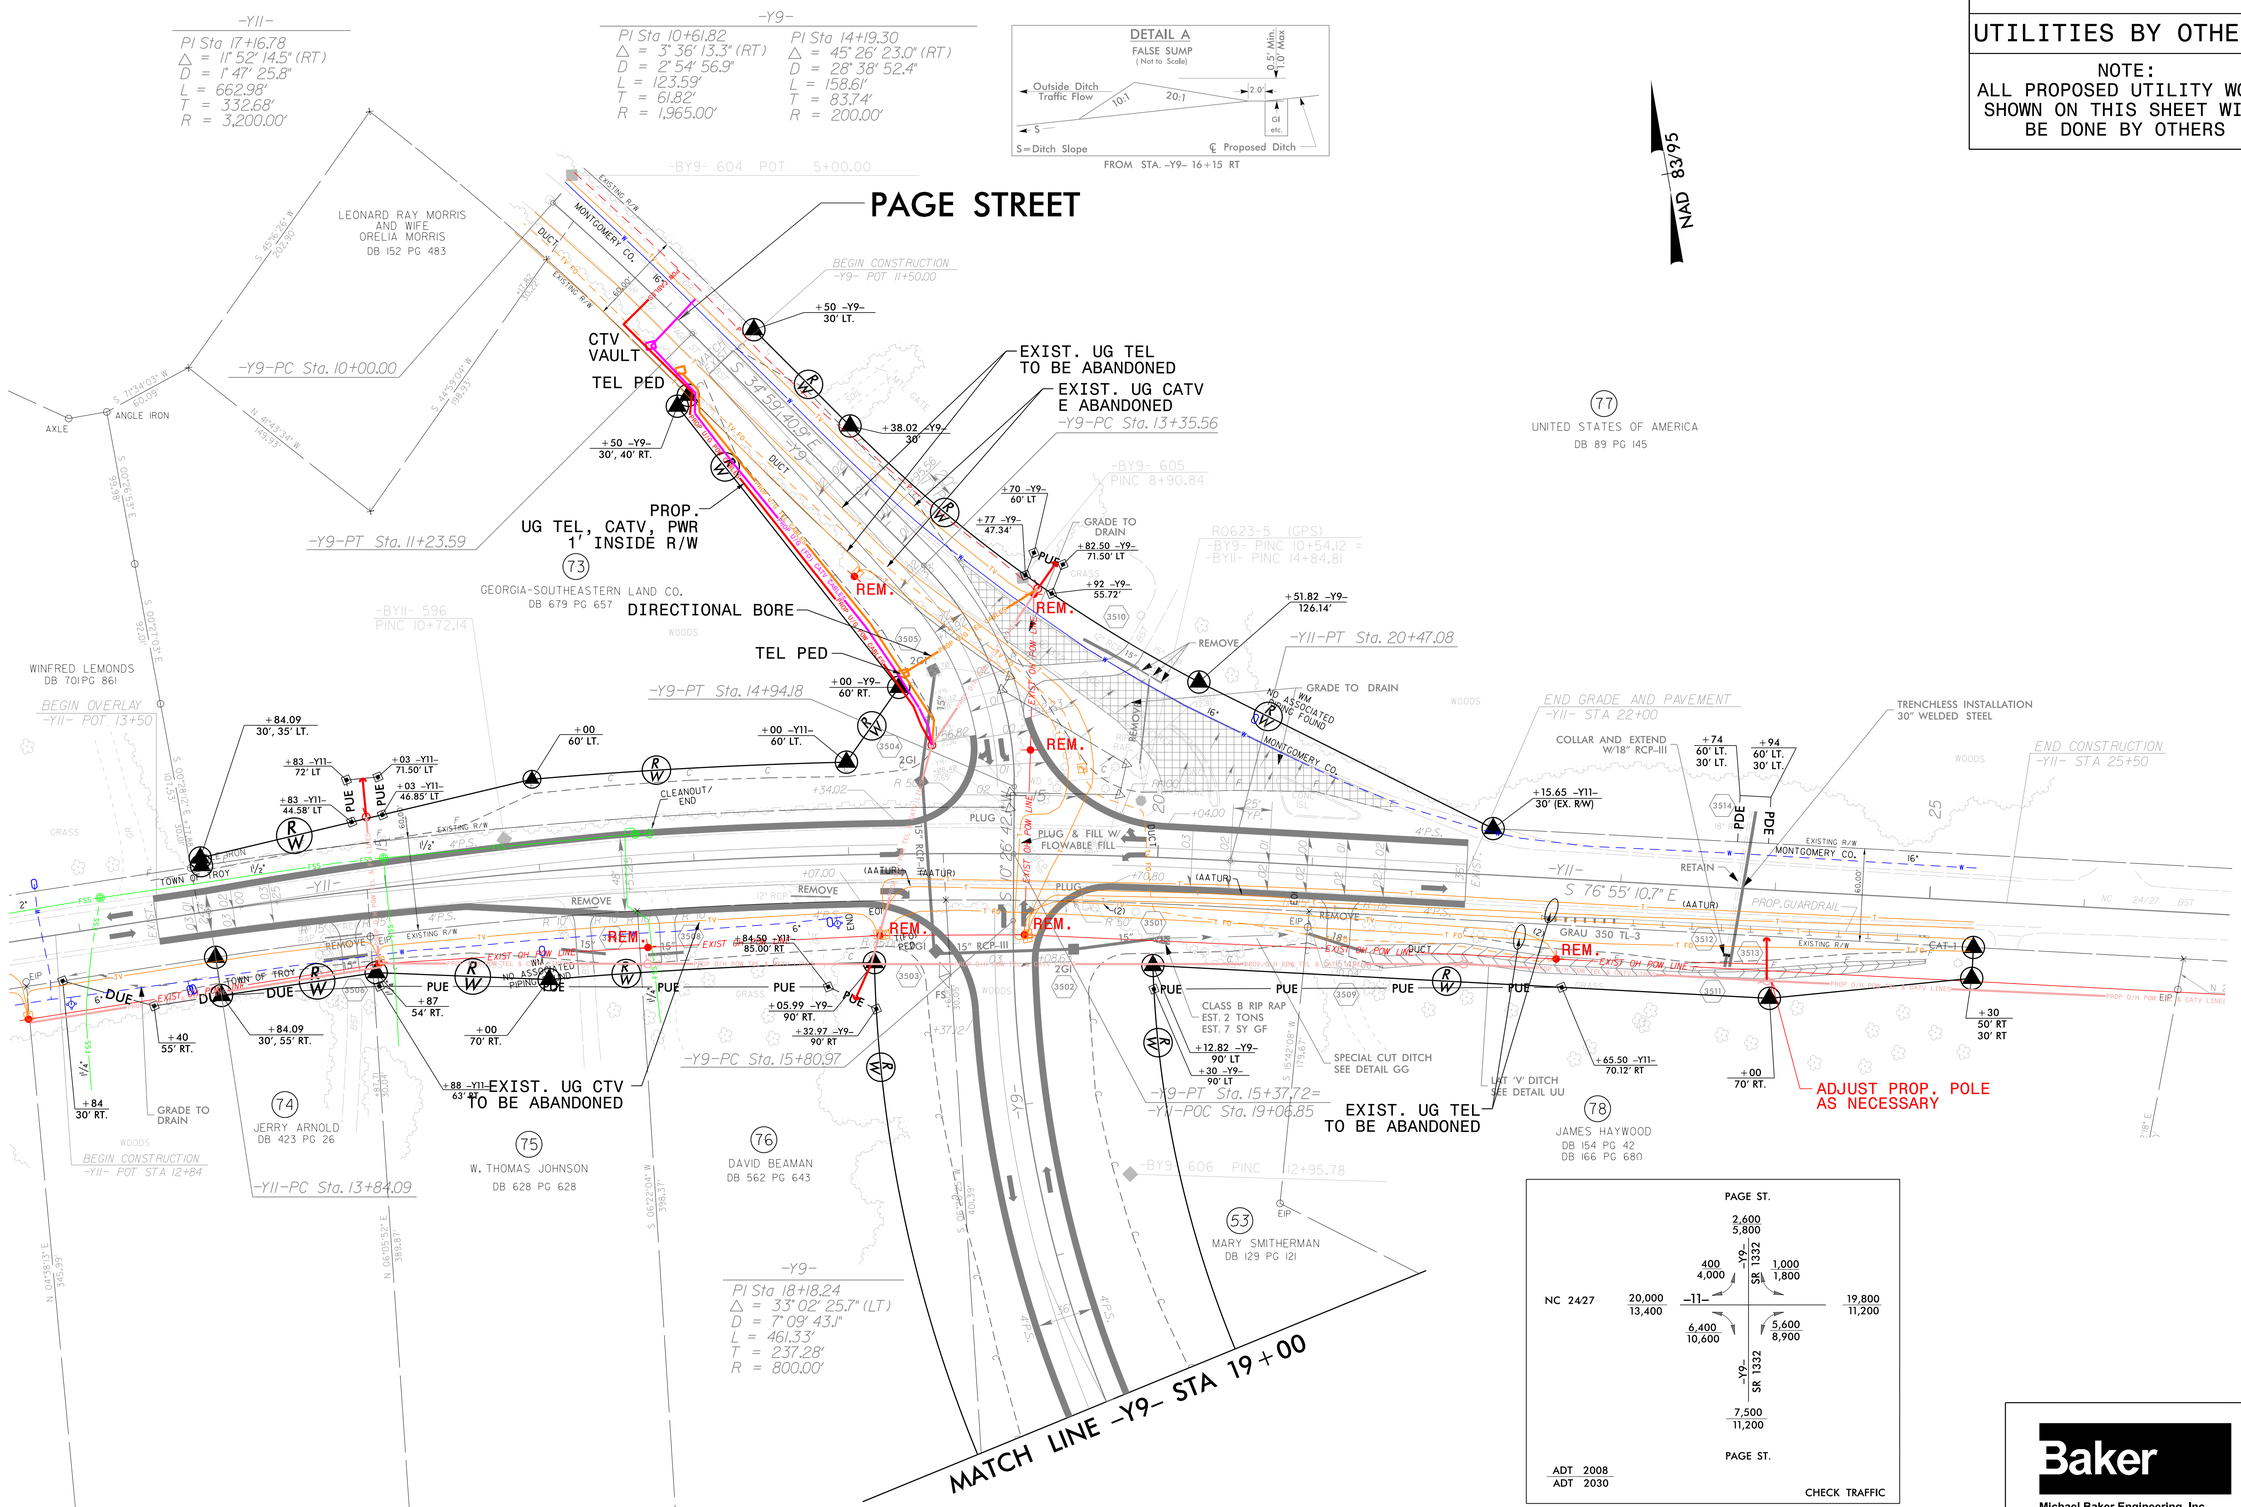

Baker
Michael Baker Engineering, Inc.
8000 Regency Parkway, Suite 600
Cary, NC 27518
919-463-5488

REVISIONS

01-OCT-2014 14:02
J:\PDP\projects\NCDOT\NCDOT Utility On-Call Contract\R-0623 Montgomery County\Utilities\R0623_ut_rdy35_U021_psh.dgn
User: CARYWKDOK3