PROJECT REFERENCE NO.	SHEET NO.
R-0623	U0-19

UTILITIES BY OTHERS

NOTE:
ALL PROPOSED UTILITY WORK SHOWN ON THIS SHEET WILL BE DONE BY OTHERS

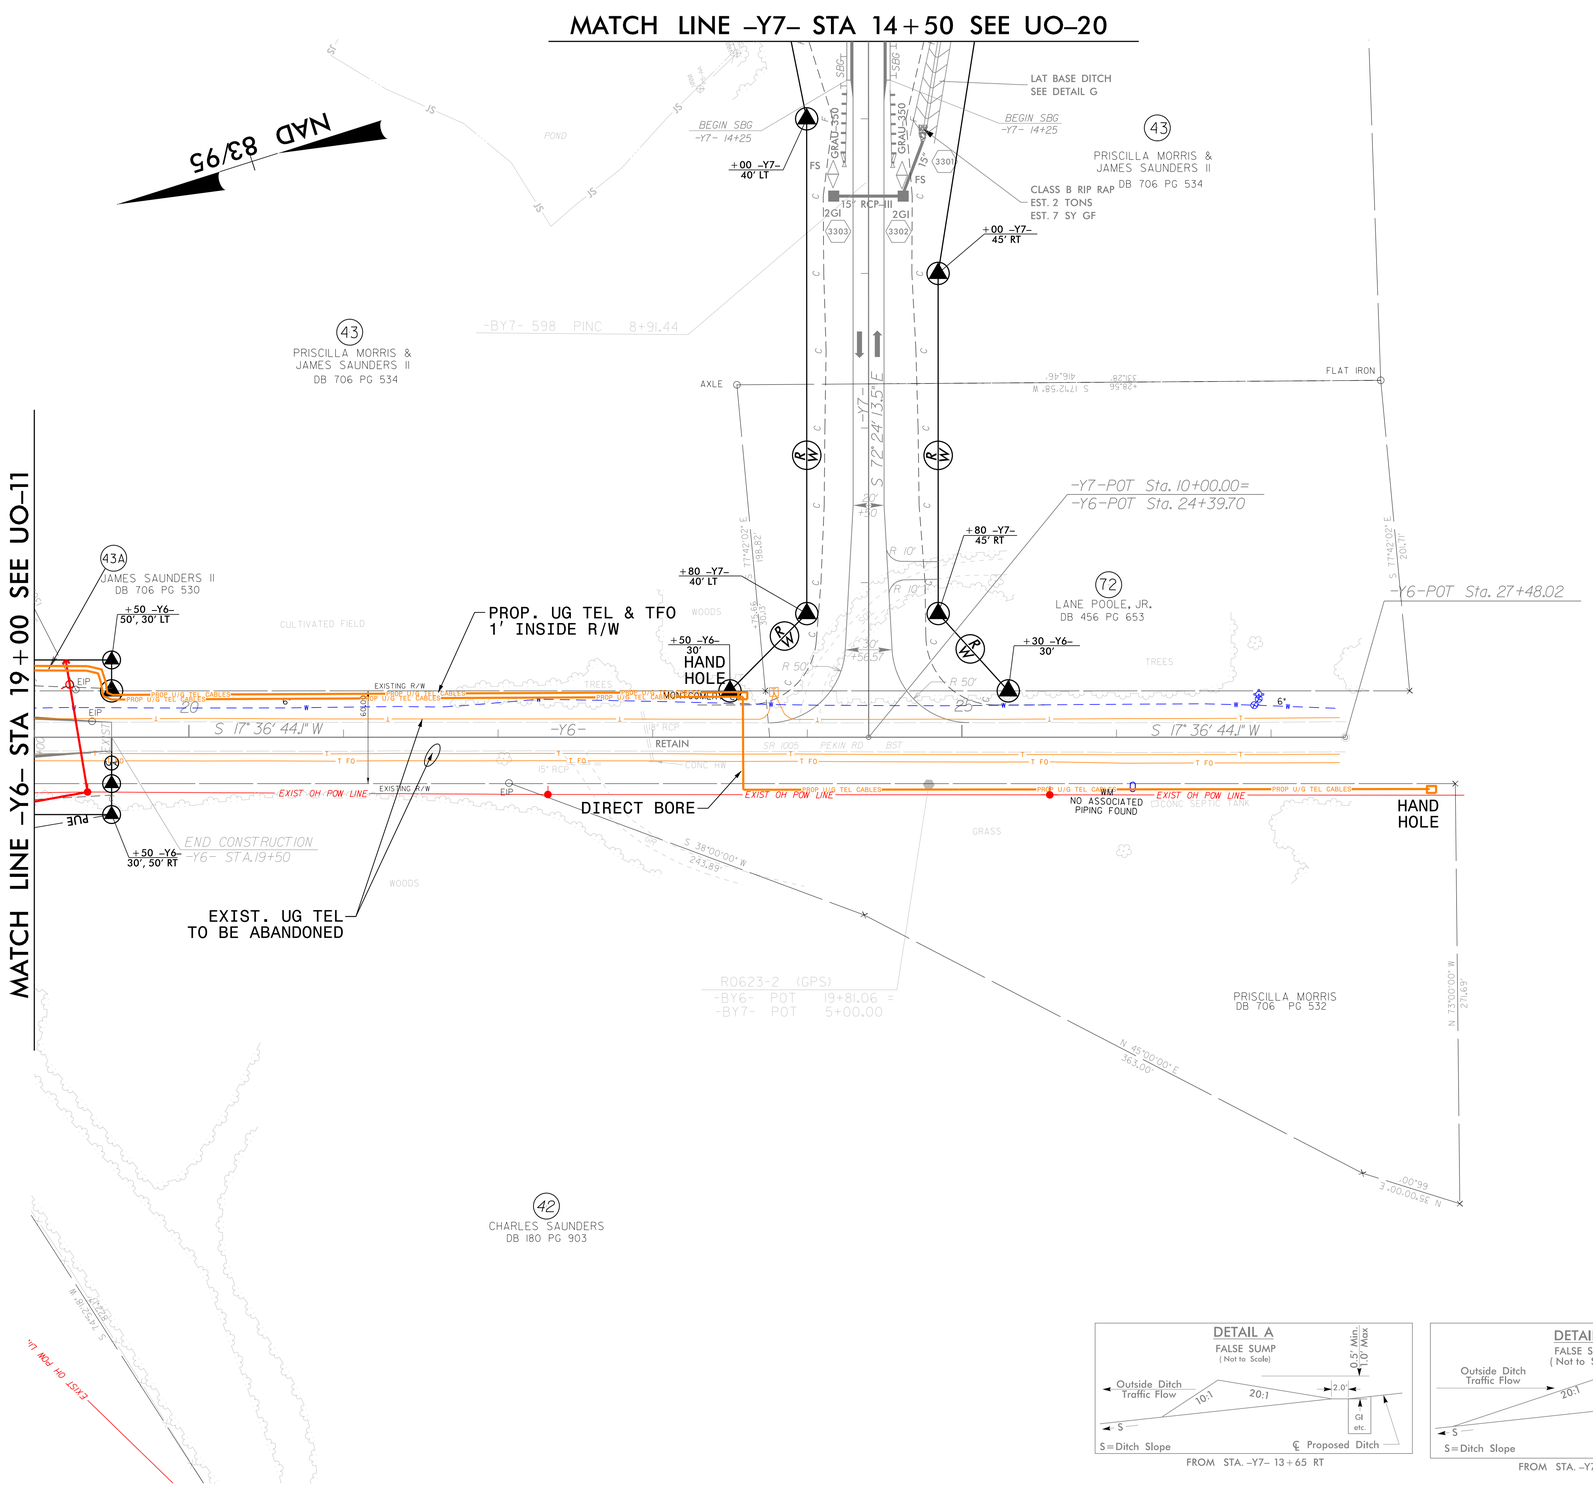

FROM STA. -Y7- 13+65 RT

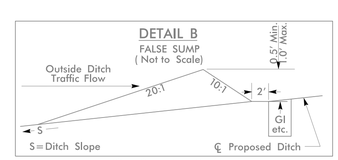

FROM STA. -Y7- 13+65 LT

Baker
Michael Baker Engineering, Inc.
8000 Regency Parkway, Suite 600
Cary, NC 27518
919-463-5488

REVISIONS

01-OCT-2014 14:02
V:\PROJECTS\NCDOT\NCDOT Utility On-Call Contract\R-0623 Montgomery County\Utilities\R0623_ut_rdy33_U019.psh.dgn
CNewsome AT CARYWKP00N3