PROJECT REFERENCE NO.	SHEET NO.
R-0623	U0-14

UTILITIES BY OTHERS

NOTE:
ALL PROPOSED UTILITY WORK SHOWN ON THIS SHEET WILL BE DONE BY OTHERS

NAD 83/95

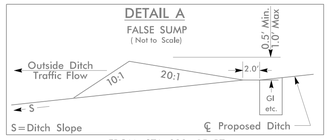

FROM STA. 322+15 RT
FROM STA. 322+17 RT
FROM STA. 325+15 RT
FROM STA. 327+25 RT
FROM STA. 331+15 RT

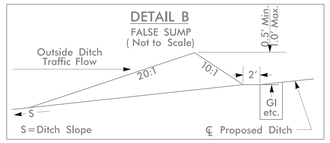

FROM STA. 322+15 LT
FROM STA. 325+15 LT
FROM STA. 325+17 LT

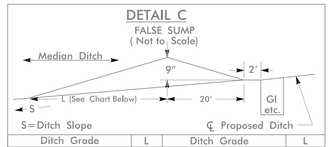

Ditch Grade	L	Ditch Grade	L
0.0% To 2.0%	20'	Over 4.0% To 6.0%	40'
Over 2.0% To 4.0%	30'	Over 6.0%	50'

FROM STA. 322+15 CL
FROM STA. 325+15 CL
FROM STA. 331+15 CL

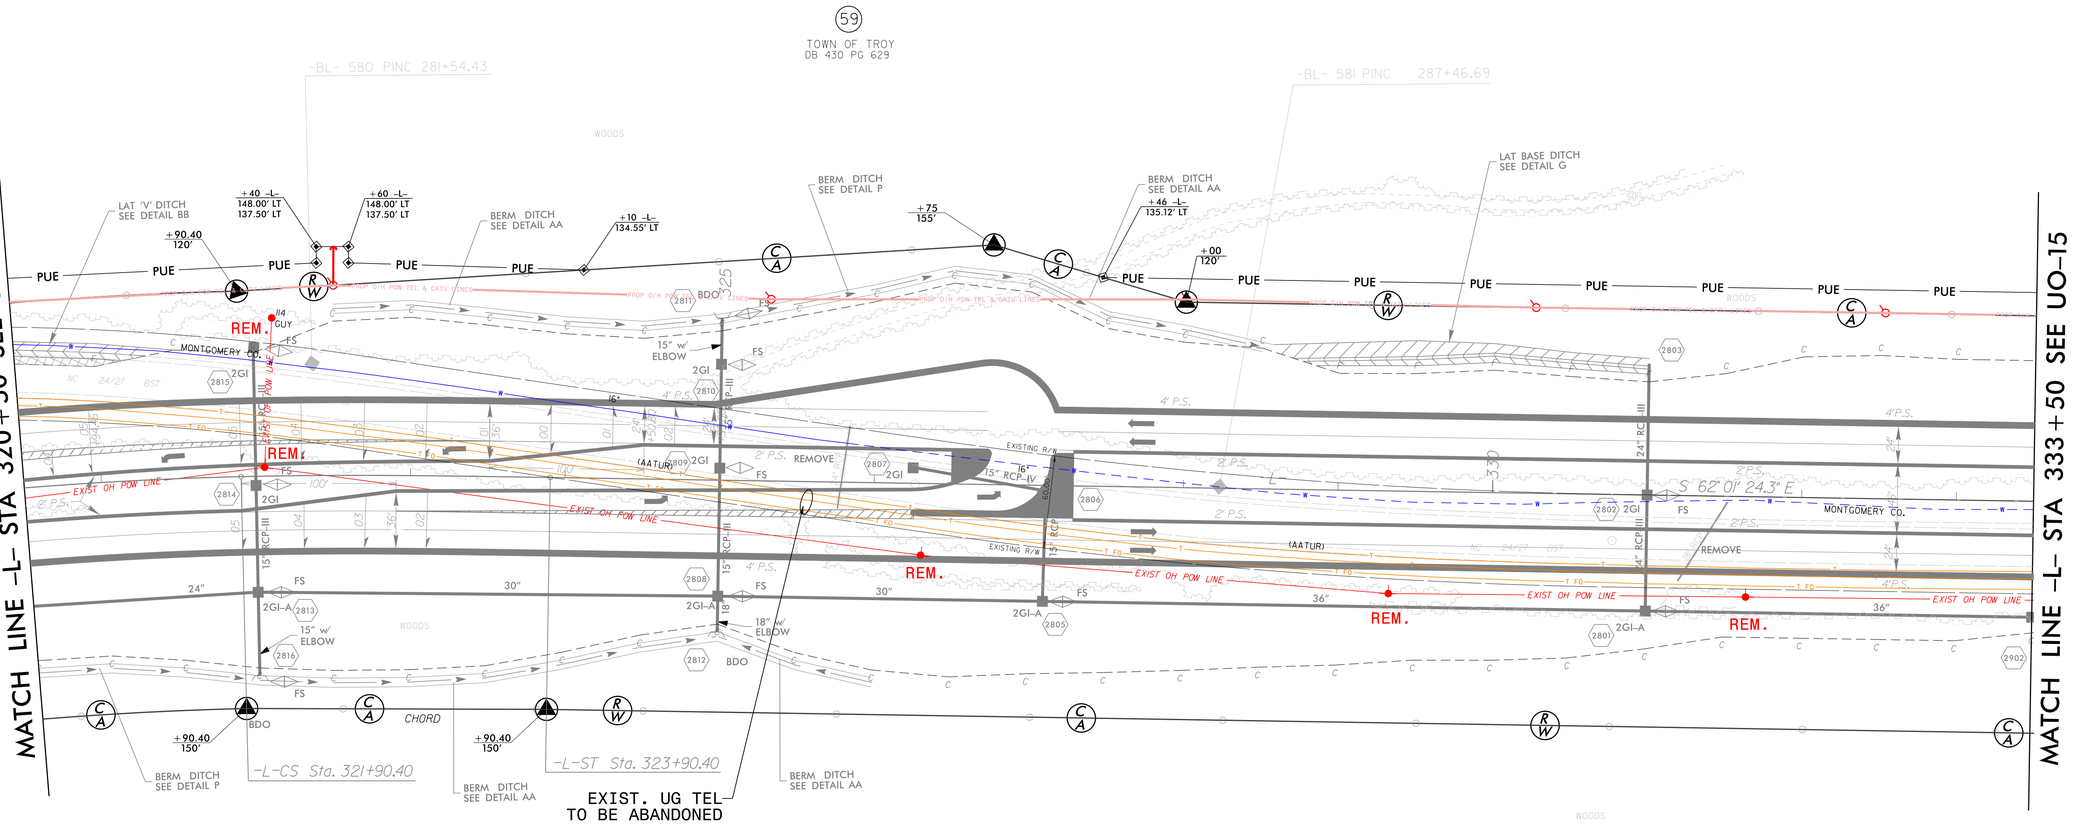

-L-

PI Sta 312+44.67	PIs Sta 322+57.08
△ = 45° 59' 18.5" (RT)	Θs = 2° 17' 30.6"
D = 2° 17' 30.6"	Ls = 200.00'
L = 2,006.63'	LT = 133.34'
T = 1,060.89'	ST = 66.68'
R = 2,500.00'	
se = 0.05	

Baker
Michael Baker Engineering, Inc.
8000 Regency Parkway, Suite 600
Cary, NC 27518
919-463-5488

REVISIONS

01-OCT-2014 14:01
V:\Projects\NCDOT\NCDOT_Utility_On-Call_Contract\R-0623_Montgomery_County\Utilities\R0623_ut_rdy28_U014_psh.dgn
cbessome AT PARYWKKOON3