PROJECT REFERENCE NO.	SHEET NO.
R-0623	U0-8

UTILITIES BY OTHERS

NOTE:
ALL PROPOSED UTILITY WORK SHOWN ON THIS SHEET WILL BE DONE BY OTHERS

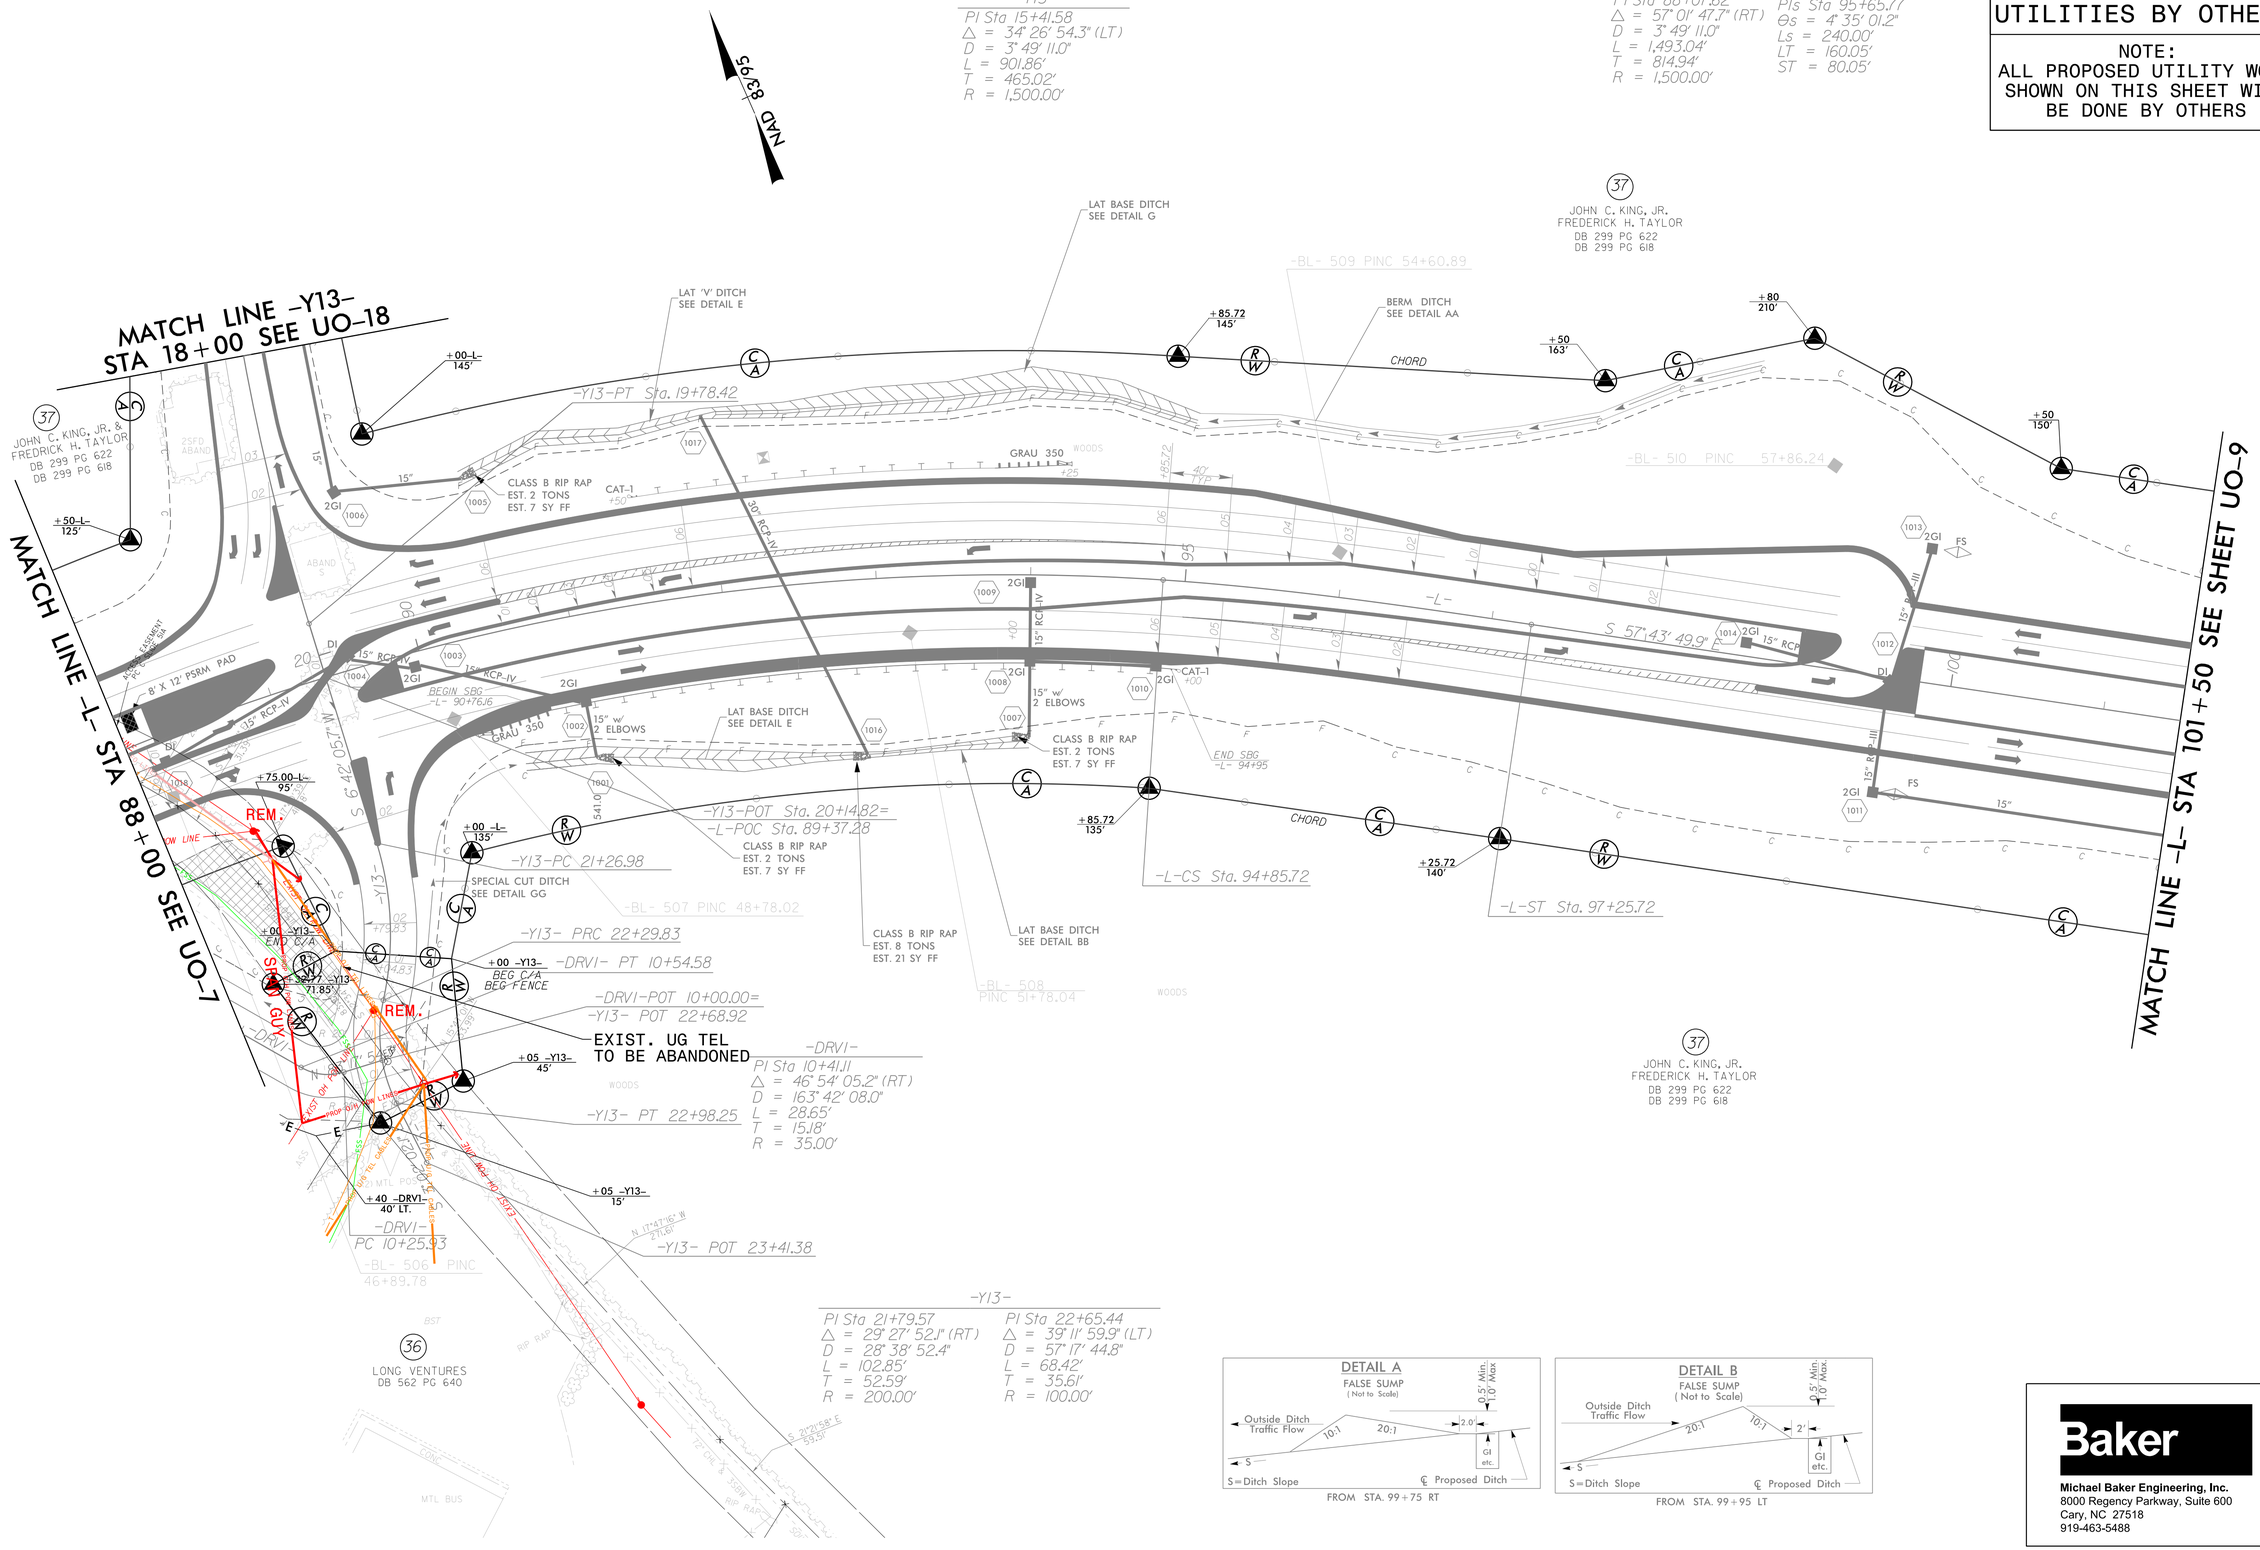

Baker
Michael Baker Engineering, Inc.
8000 Regency Parkway, Suite 600
Cary, NC 27518
919-463-5488

REVISIONS

01-OCT-2014 14:01
Y:\Projects\NCDOT\NCDOT Utility On-Call Contract\R-0623 Montgomery County\Utilities\R0623_ut_rdy10_U08_psh.dgn
(New-some AT CARYWMK00N3)