PROJECT REFERENCE NO.	SHEET NO.
R-0623	U0-13

UTILITIES BY OTHERS

NOTE:
ALL PROPOSED UTILITY WORK SHOWN ON THIS SHEET WILL BE DONE BY OTHERS

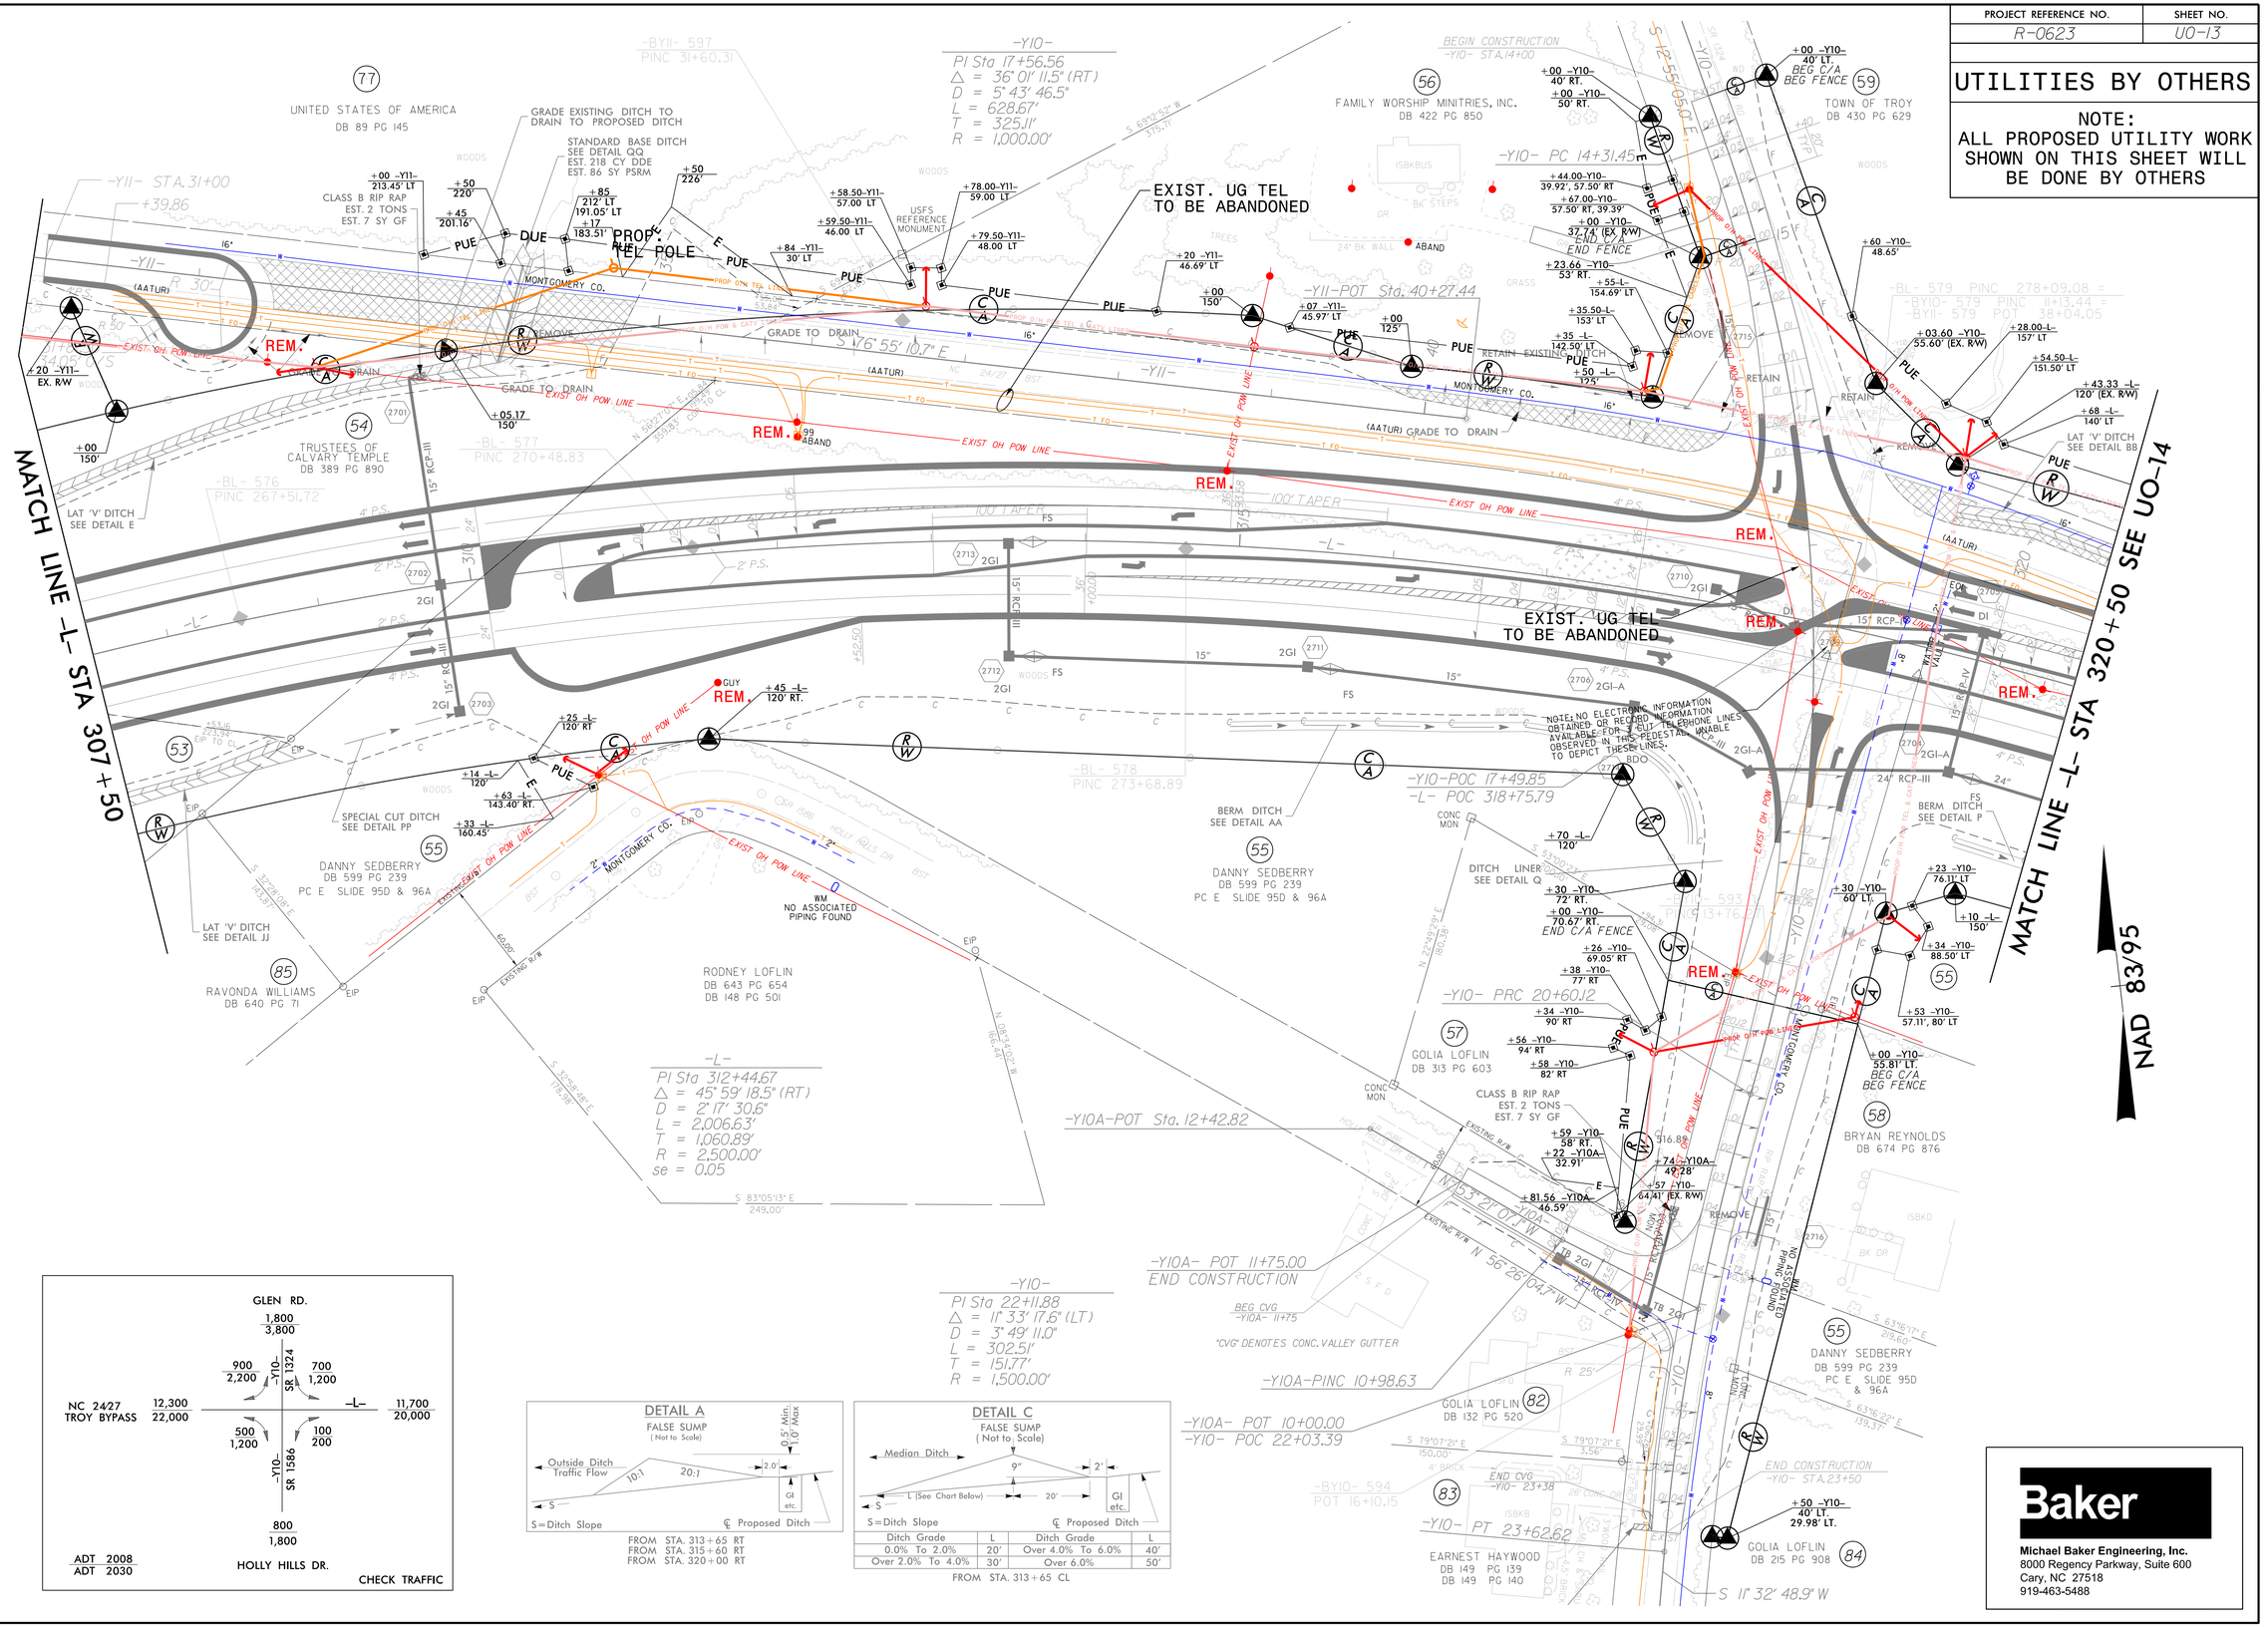

FROM STA. 313+65 RT
FROM STA. 315+60 RT
FROM STA. 320+00 RT

Ditch Grade	L	Ditch Grade	L
0.0% To 2.0%	20'	Over 4.0% To 6.0%	40'
Over 2.0% To 4.0%	30'	Over 6.0%	50'

FROM STA. 313+65 CL

Baker
Michael Baker Engineering, Inc.
8000 Regency Parkway, Suite 600
Cary, NC 27518
919-463-5488

REVISIONS

01-OCT-2014 14:01
R:\Proj_Mgmt\Projects\NCDOT_NCDOT_Utility On-Call Contract\R-0623 Montgomery County\Utilities\R0623_ut_rdy27_U013_psh.dgn
$USERNAME$