PROJECT REFERENCE NO.	SHEET NO.
R-0623	40
ROADWAY DESIGN ENGINEER	HYDRAULICS ENGINEER

INCOMPLETE PLANS
DO NOT USE FOR R/W ACQUISITION

PRELIMINARY PLANS
DO NOT USE FOR CONSTRUCTION

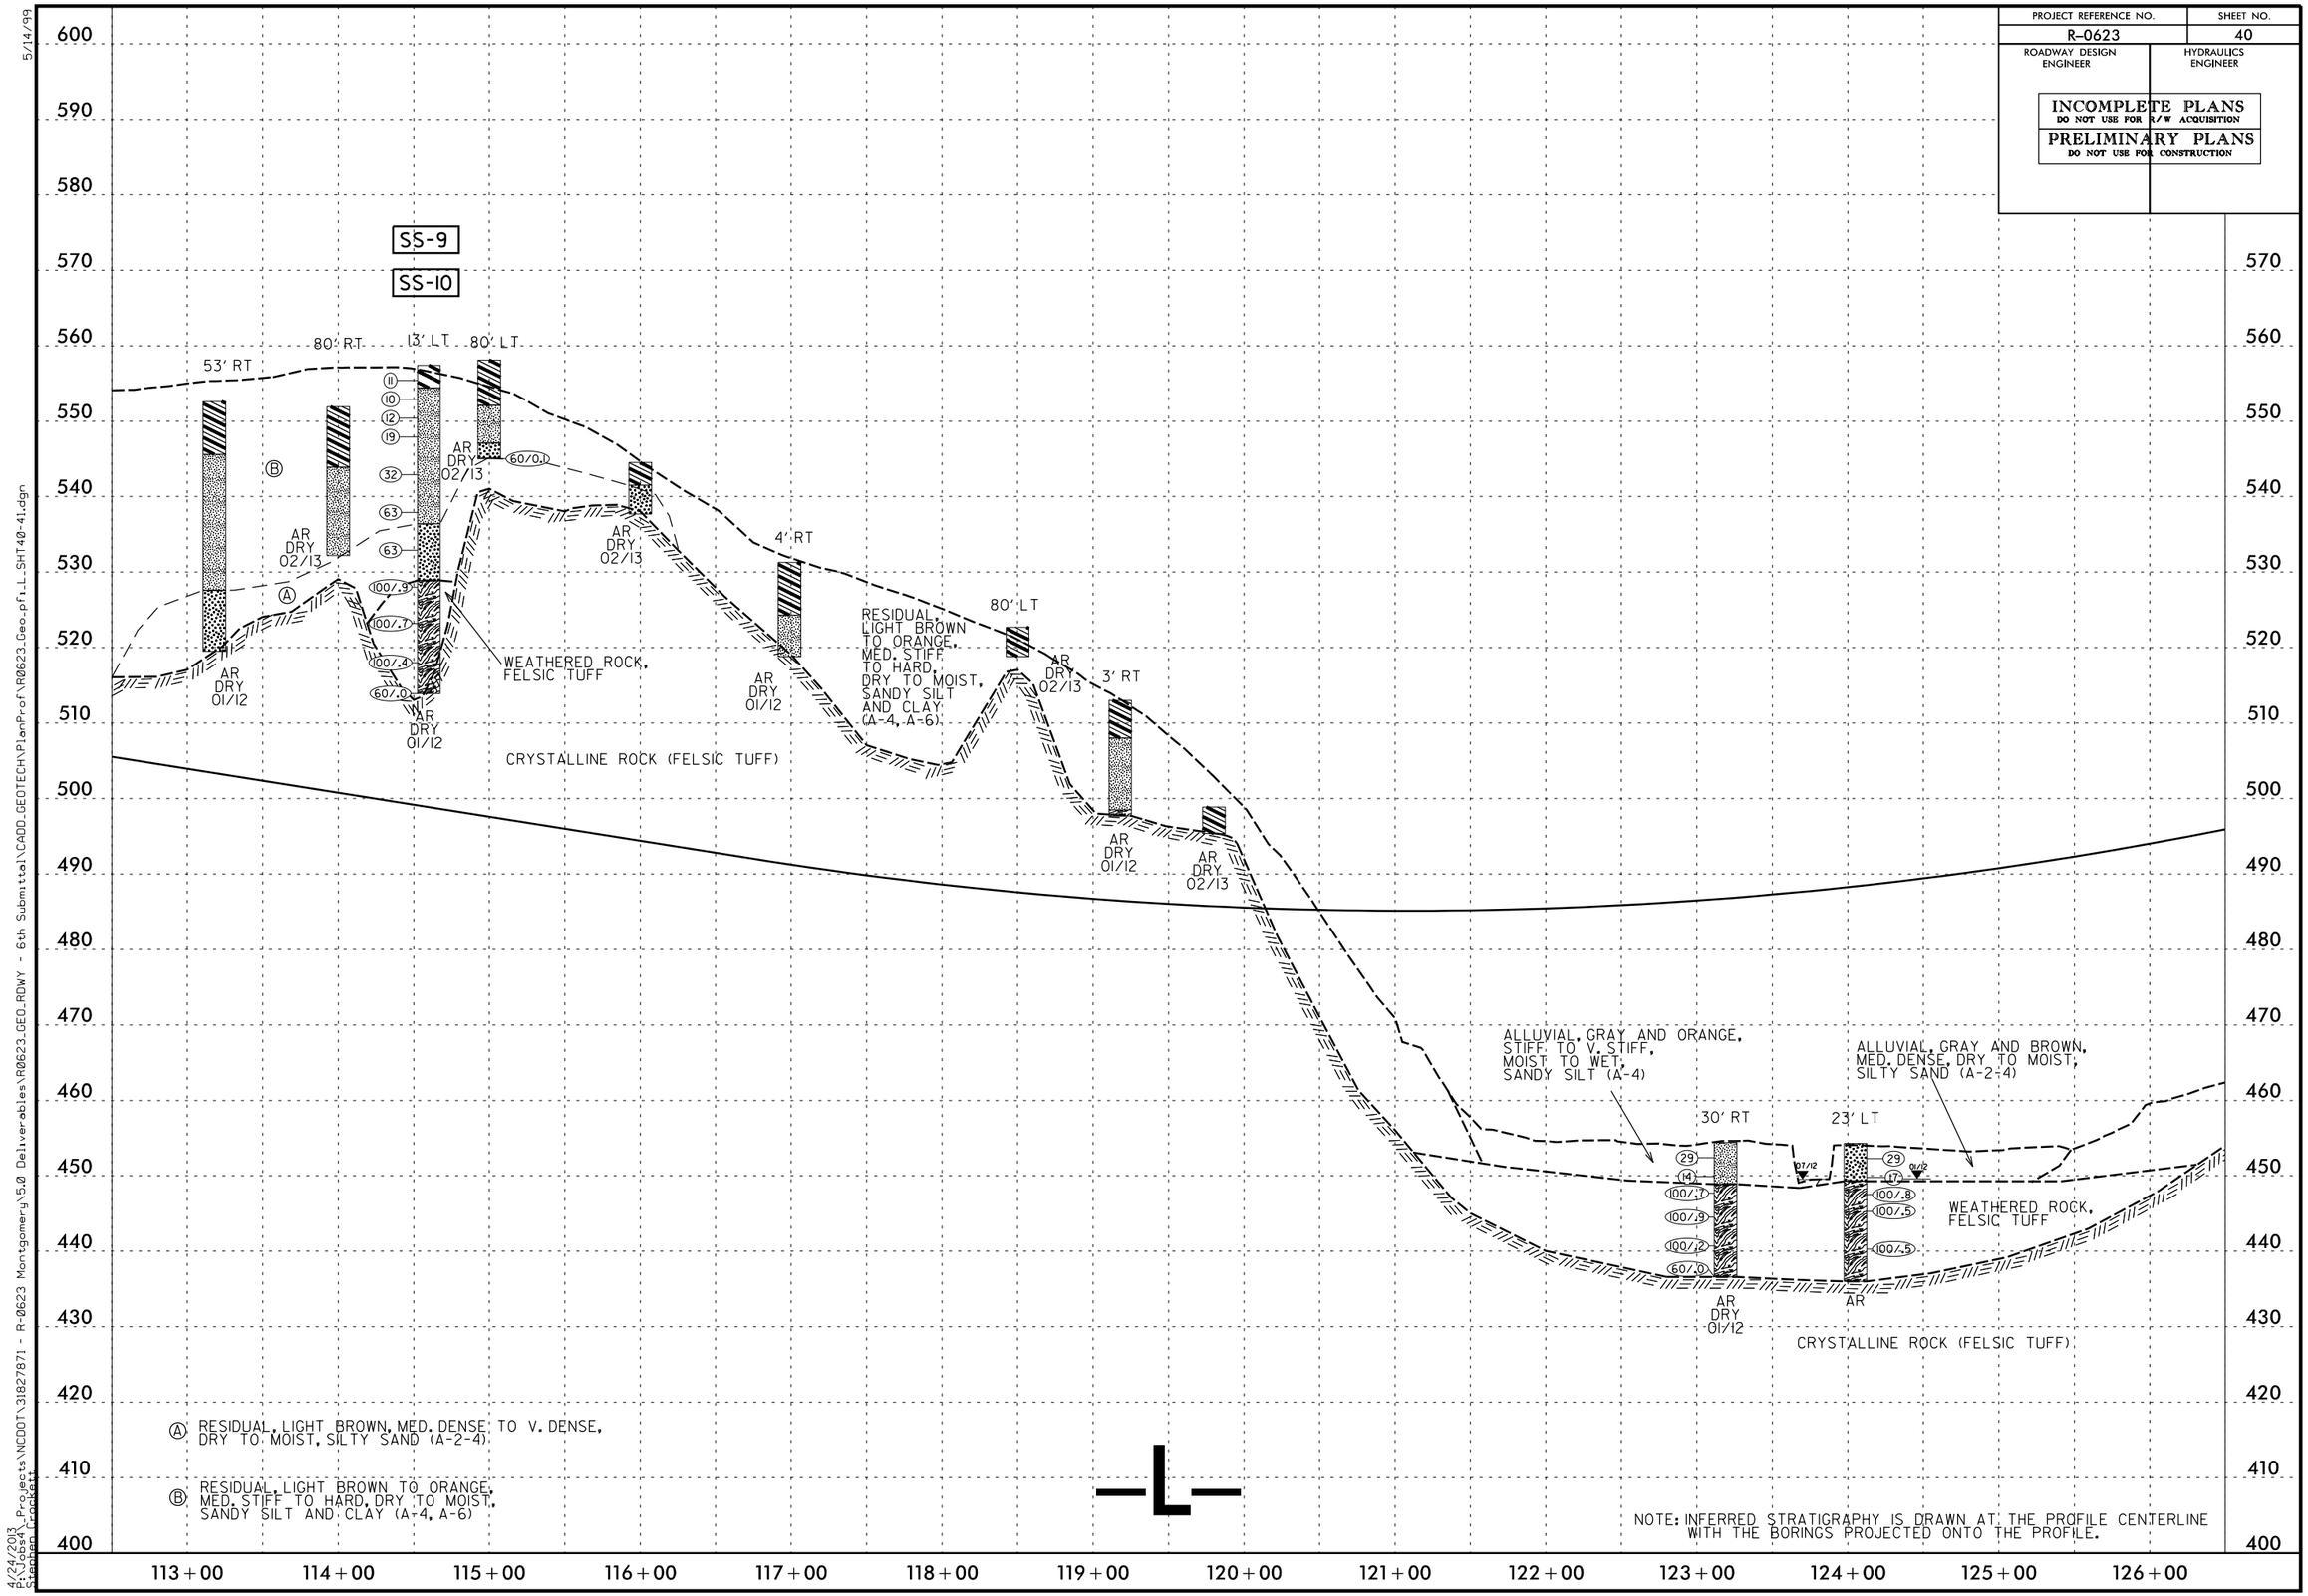

5/14/99

4/24/2013
R:\Projects\NCDOT\31827871 - R-0623 Montgomery\5.0 Deliverables\R0623.GEO.RDWY - 6th Submittal\CADD.GEOTECH\PlanProf\R0623.Geo.pfl.L.SHT40-41.dgn
Stephen Crockett