PROJECT REFERENCE NO.	SHEET NO.
R-0623	30
R/W SHEET NO.	
ROADWAY DESIGN ENGINEER	HYDRAULICS ENGINEER

INCOMPLETE PLANS
DO NOT USE FOR R/W ACQUISITION

PRELIMINARY PLANS
DO NOT USE FOR CONSTRUCTION

0 100 200
FEET

NAD 83/95

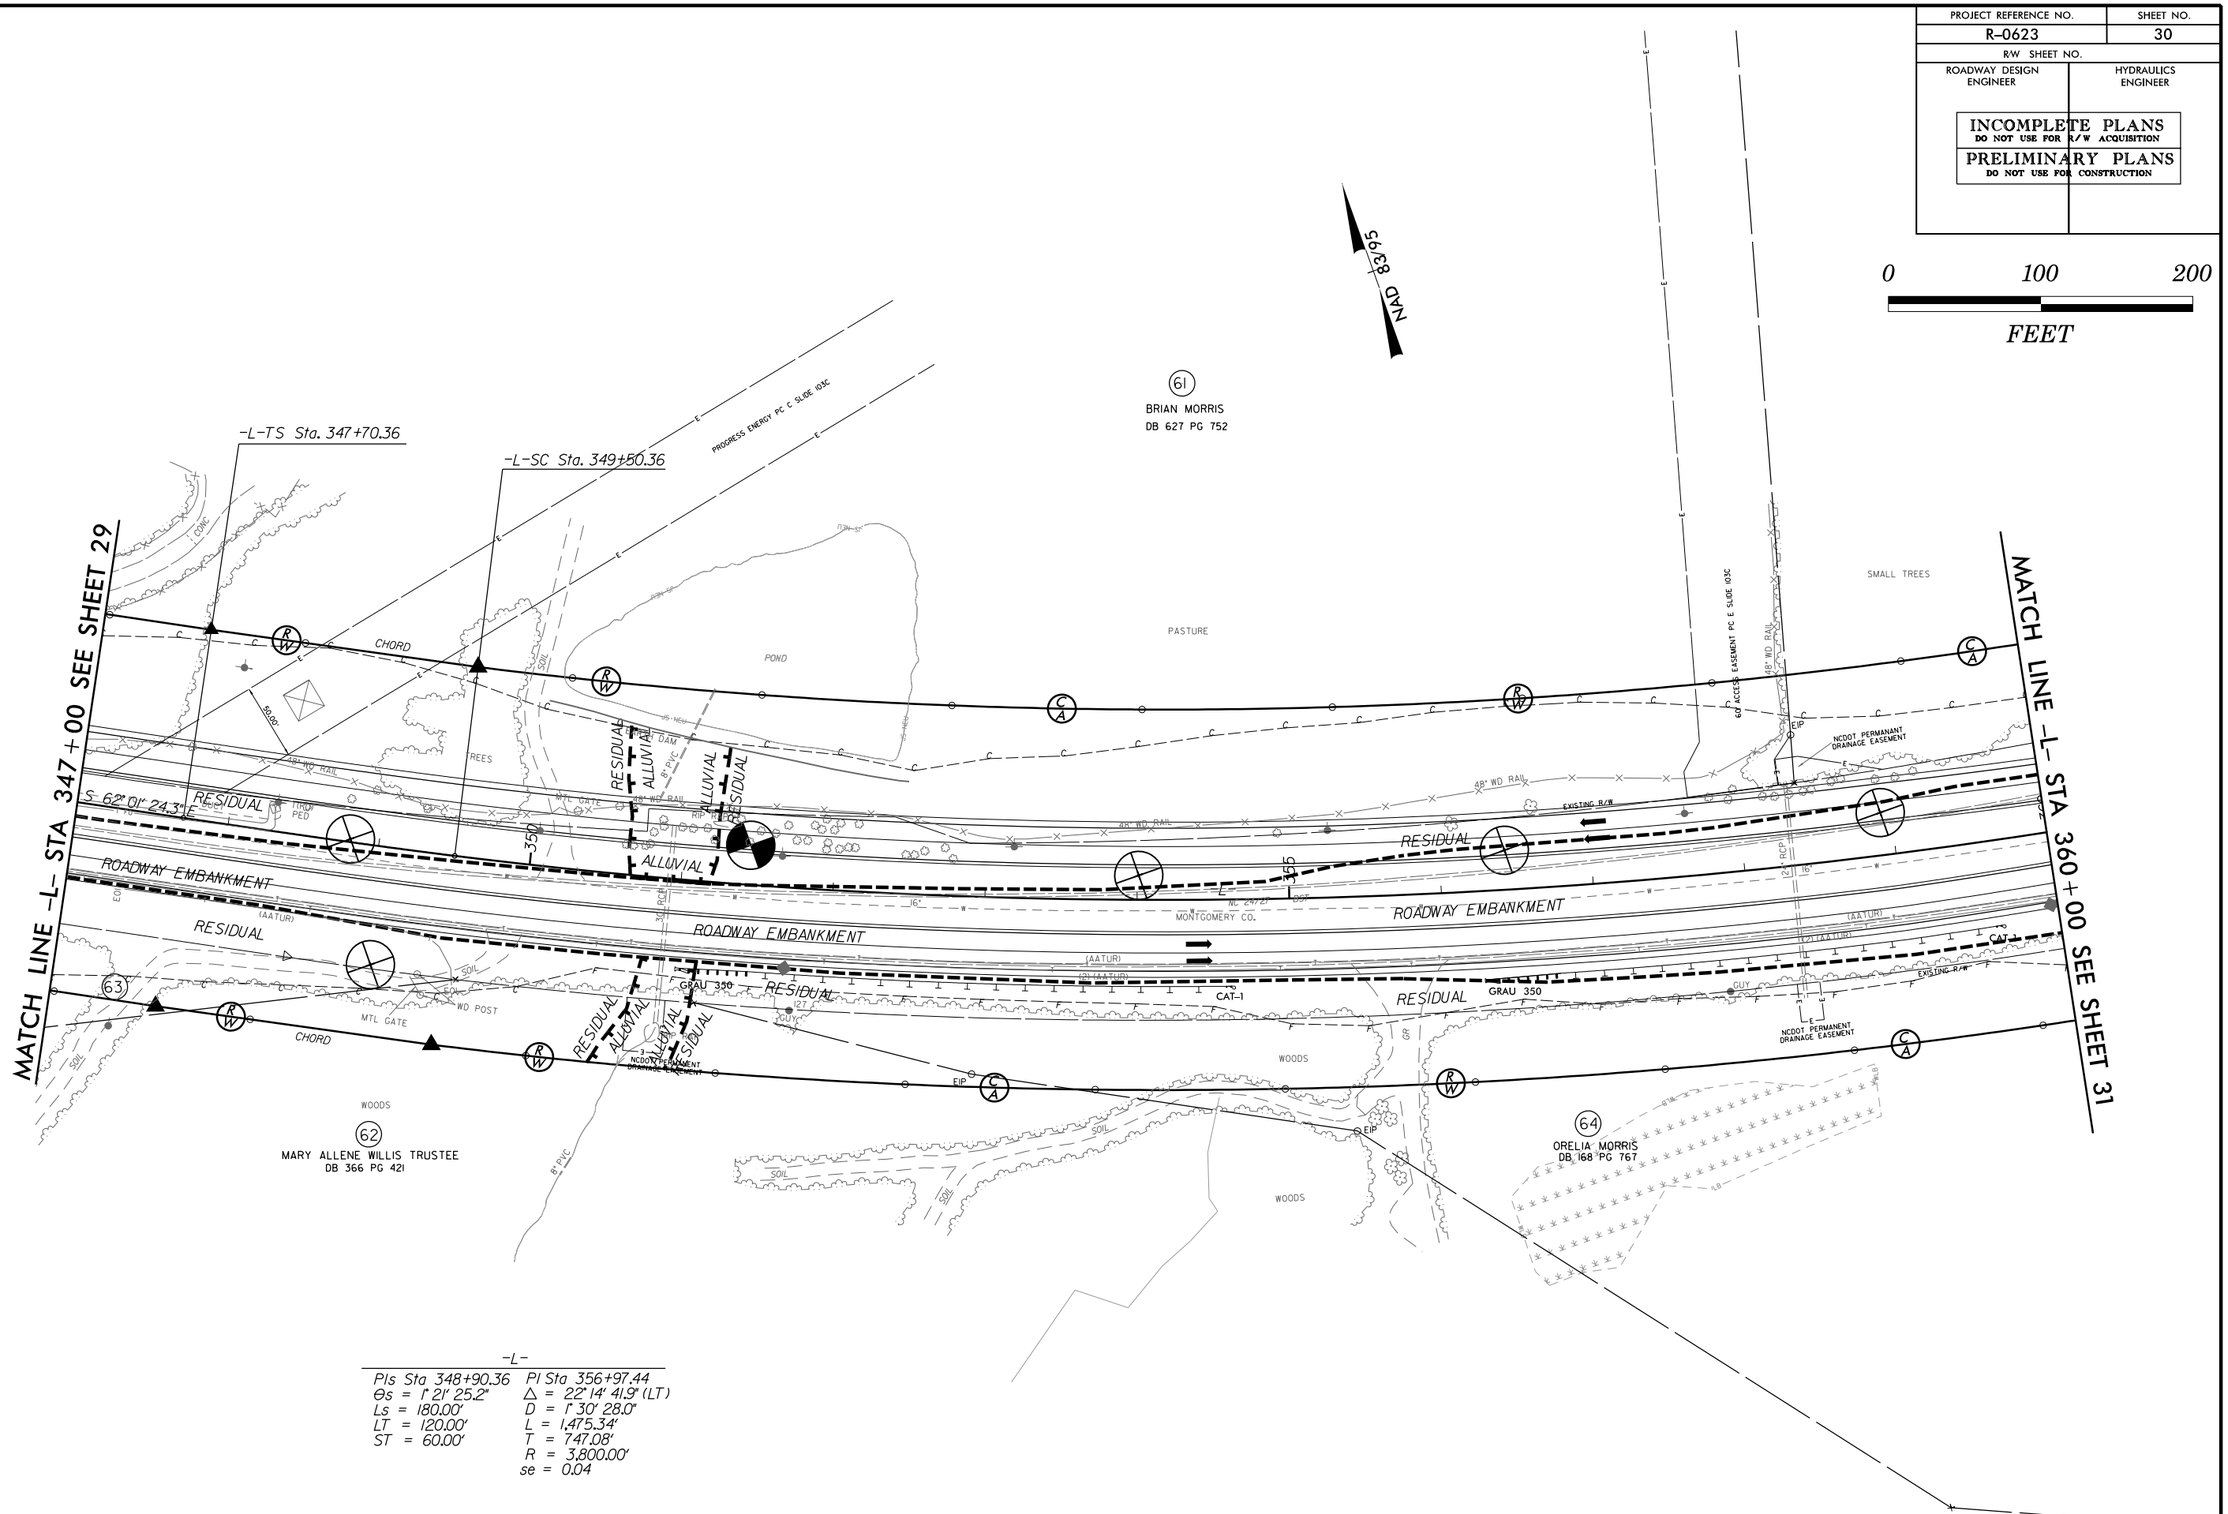

-L-

PIs Sta 348+90.36	PI Sta 356+97.44
Θs = 1° 21' 25.2"	Δ = 22° 14' 41.9" (LT)
Ls = 180.00'	D = 1° 30' 28.0"
LT = 120.00'	L = 1,475.34'
ST = 60.00'	T = 747.08'
	R = 3,800.00'
	se = 0.04

REVISIONS

8/17/99

4/26/2013
H:\R0623_GEO_RDWY - 6th Submittal\CADD_GEOTECH\PlanProf\R0623_GEO_rnv_030.dgn
Stephen Crockett