PROJECT REFERENCE NO.	SHEET NO.
R-0623	38
ROADWAY DESIGN ENGINEER	HYDRAULICS ENGINEER

PRELIMINARY PLANS
DO NOT USE FOR CONSTRUCTION

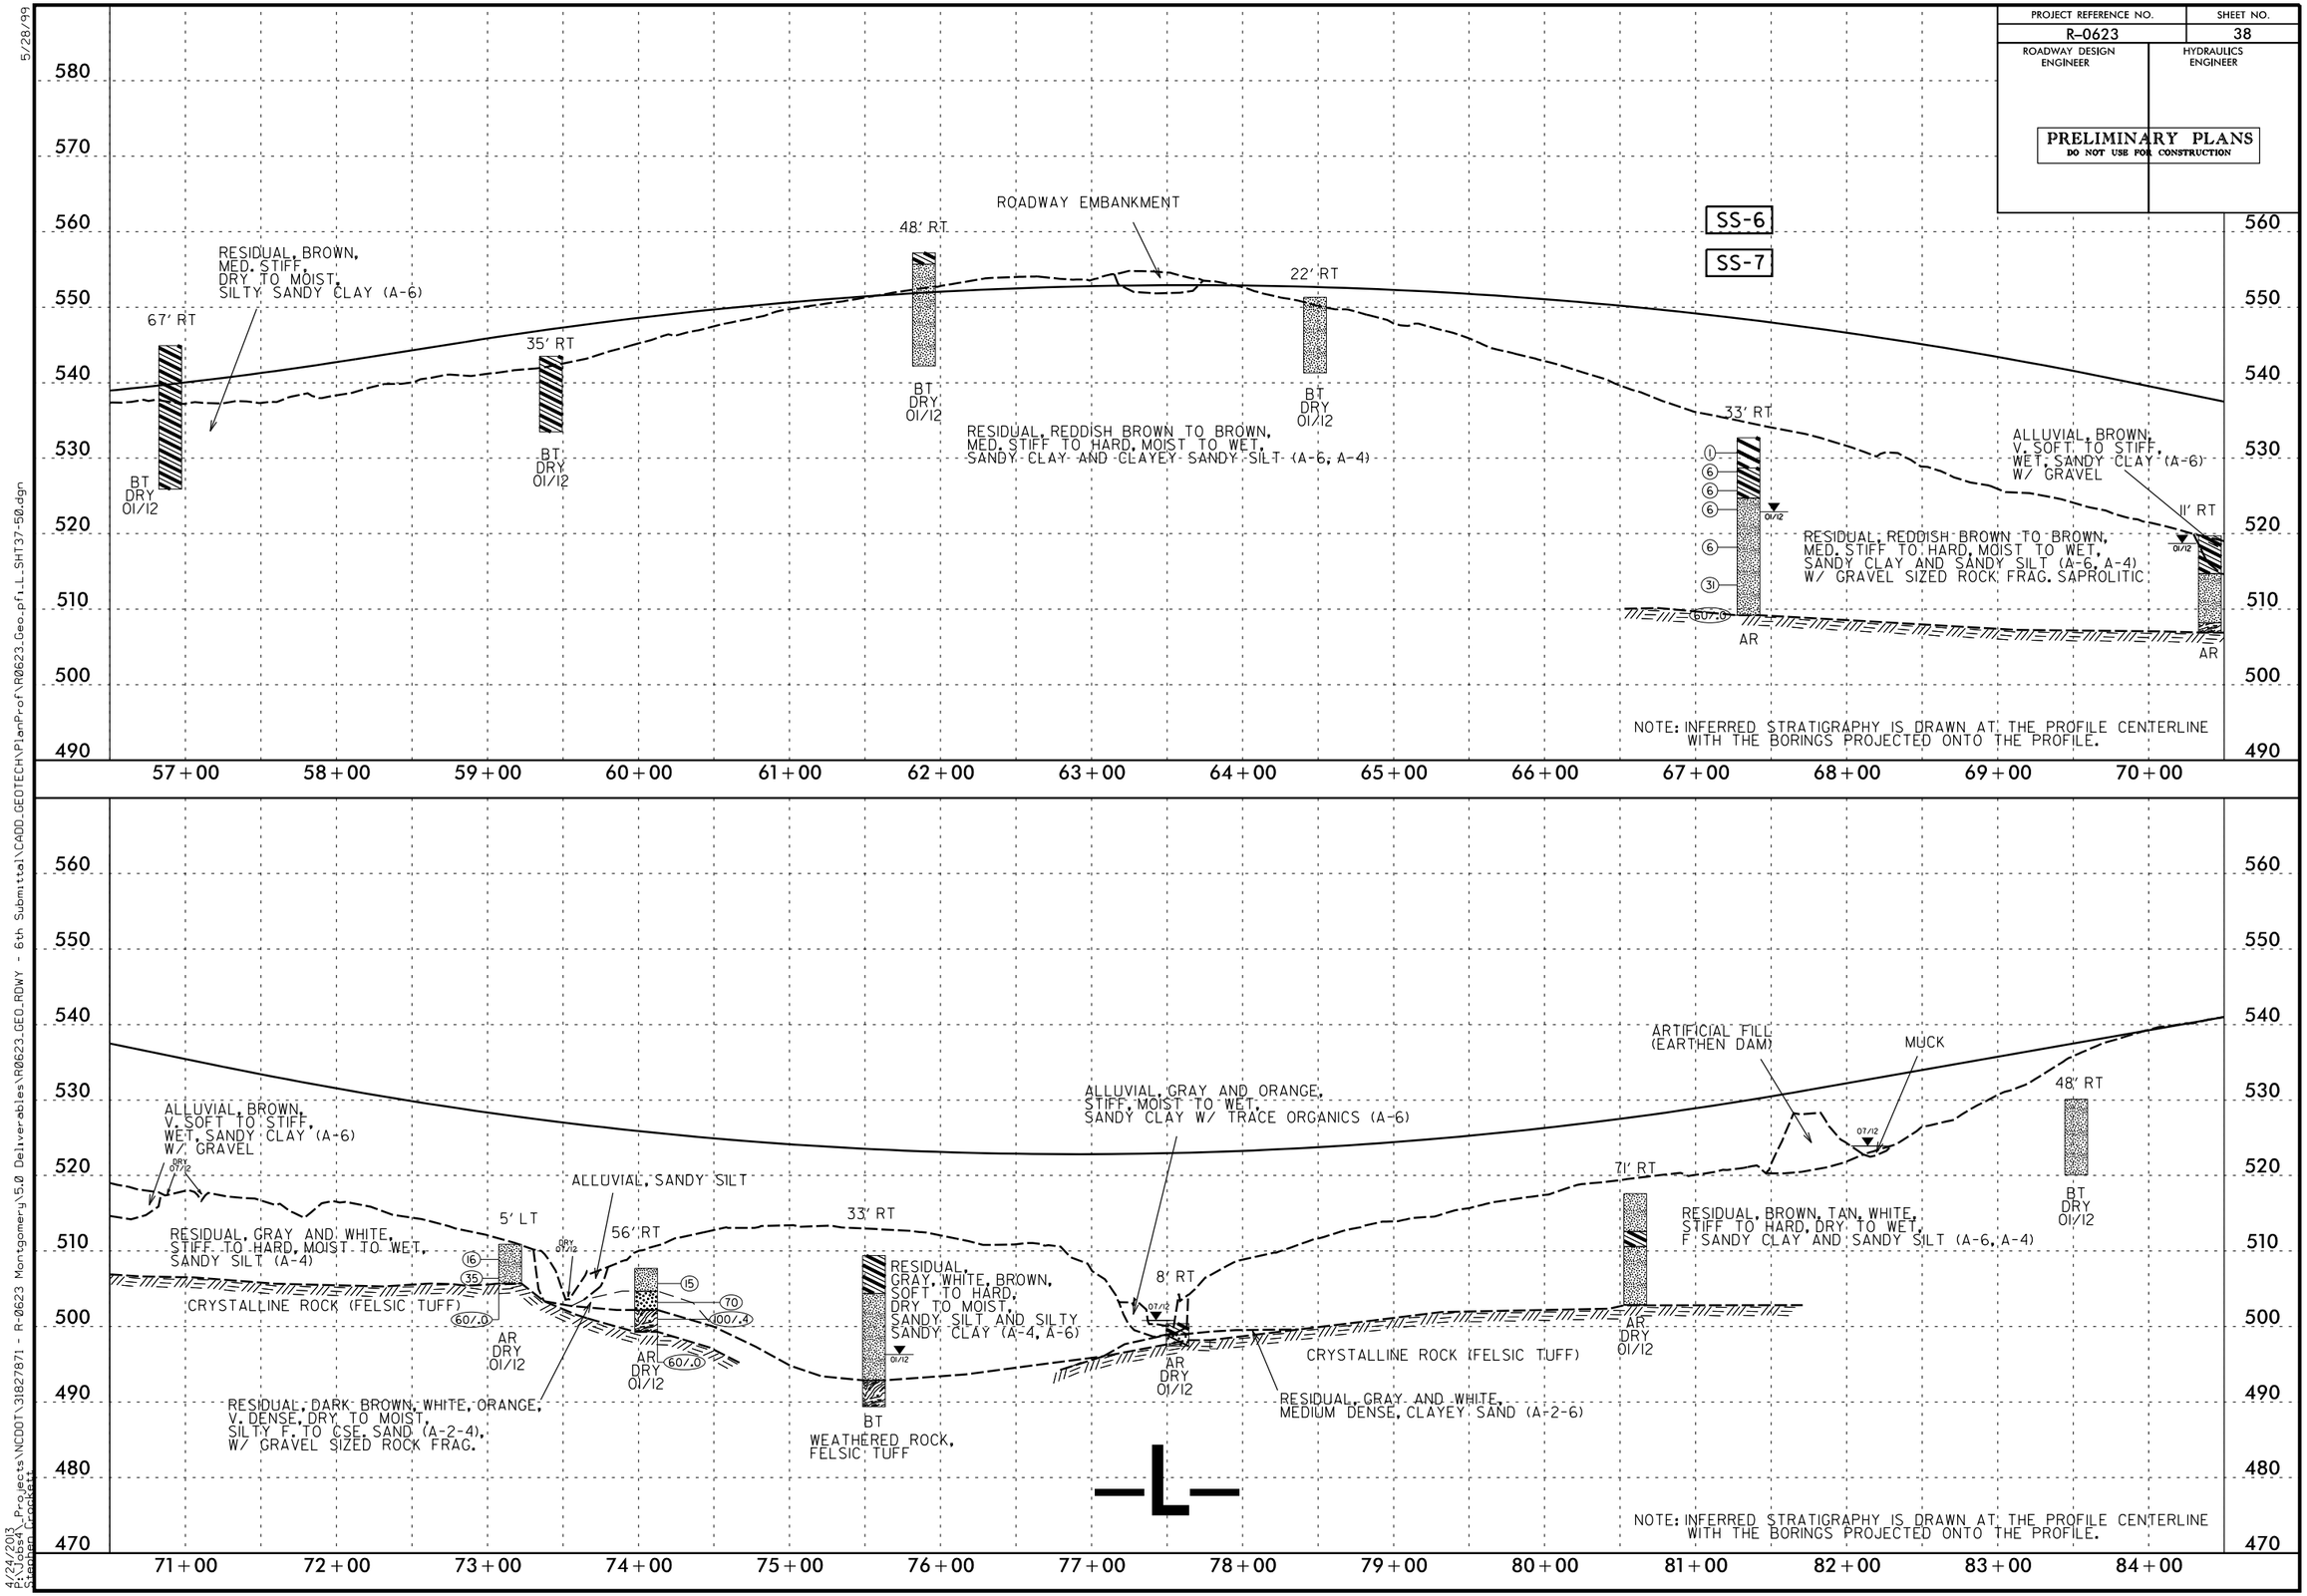

5/28/99

8/24/2011 GEOTECH\PlanProf\R0623_Geo_pfl_SHT37-50.dgn

8/24/2011 Projects\NCDOT\31827871 - R-0623 Montgomery\5.0 Deliverables\R0623_GEO_RDWY - 6th Submittal\CADD_GEOTECH\
Stephen Crockett