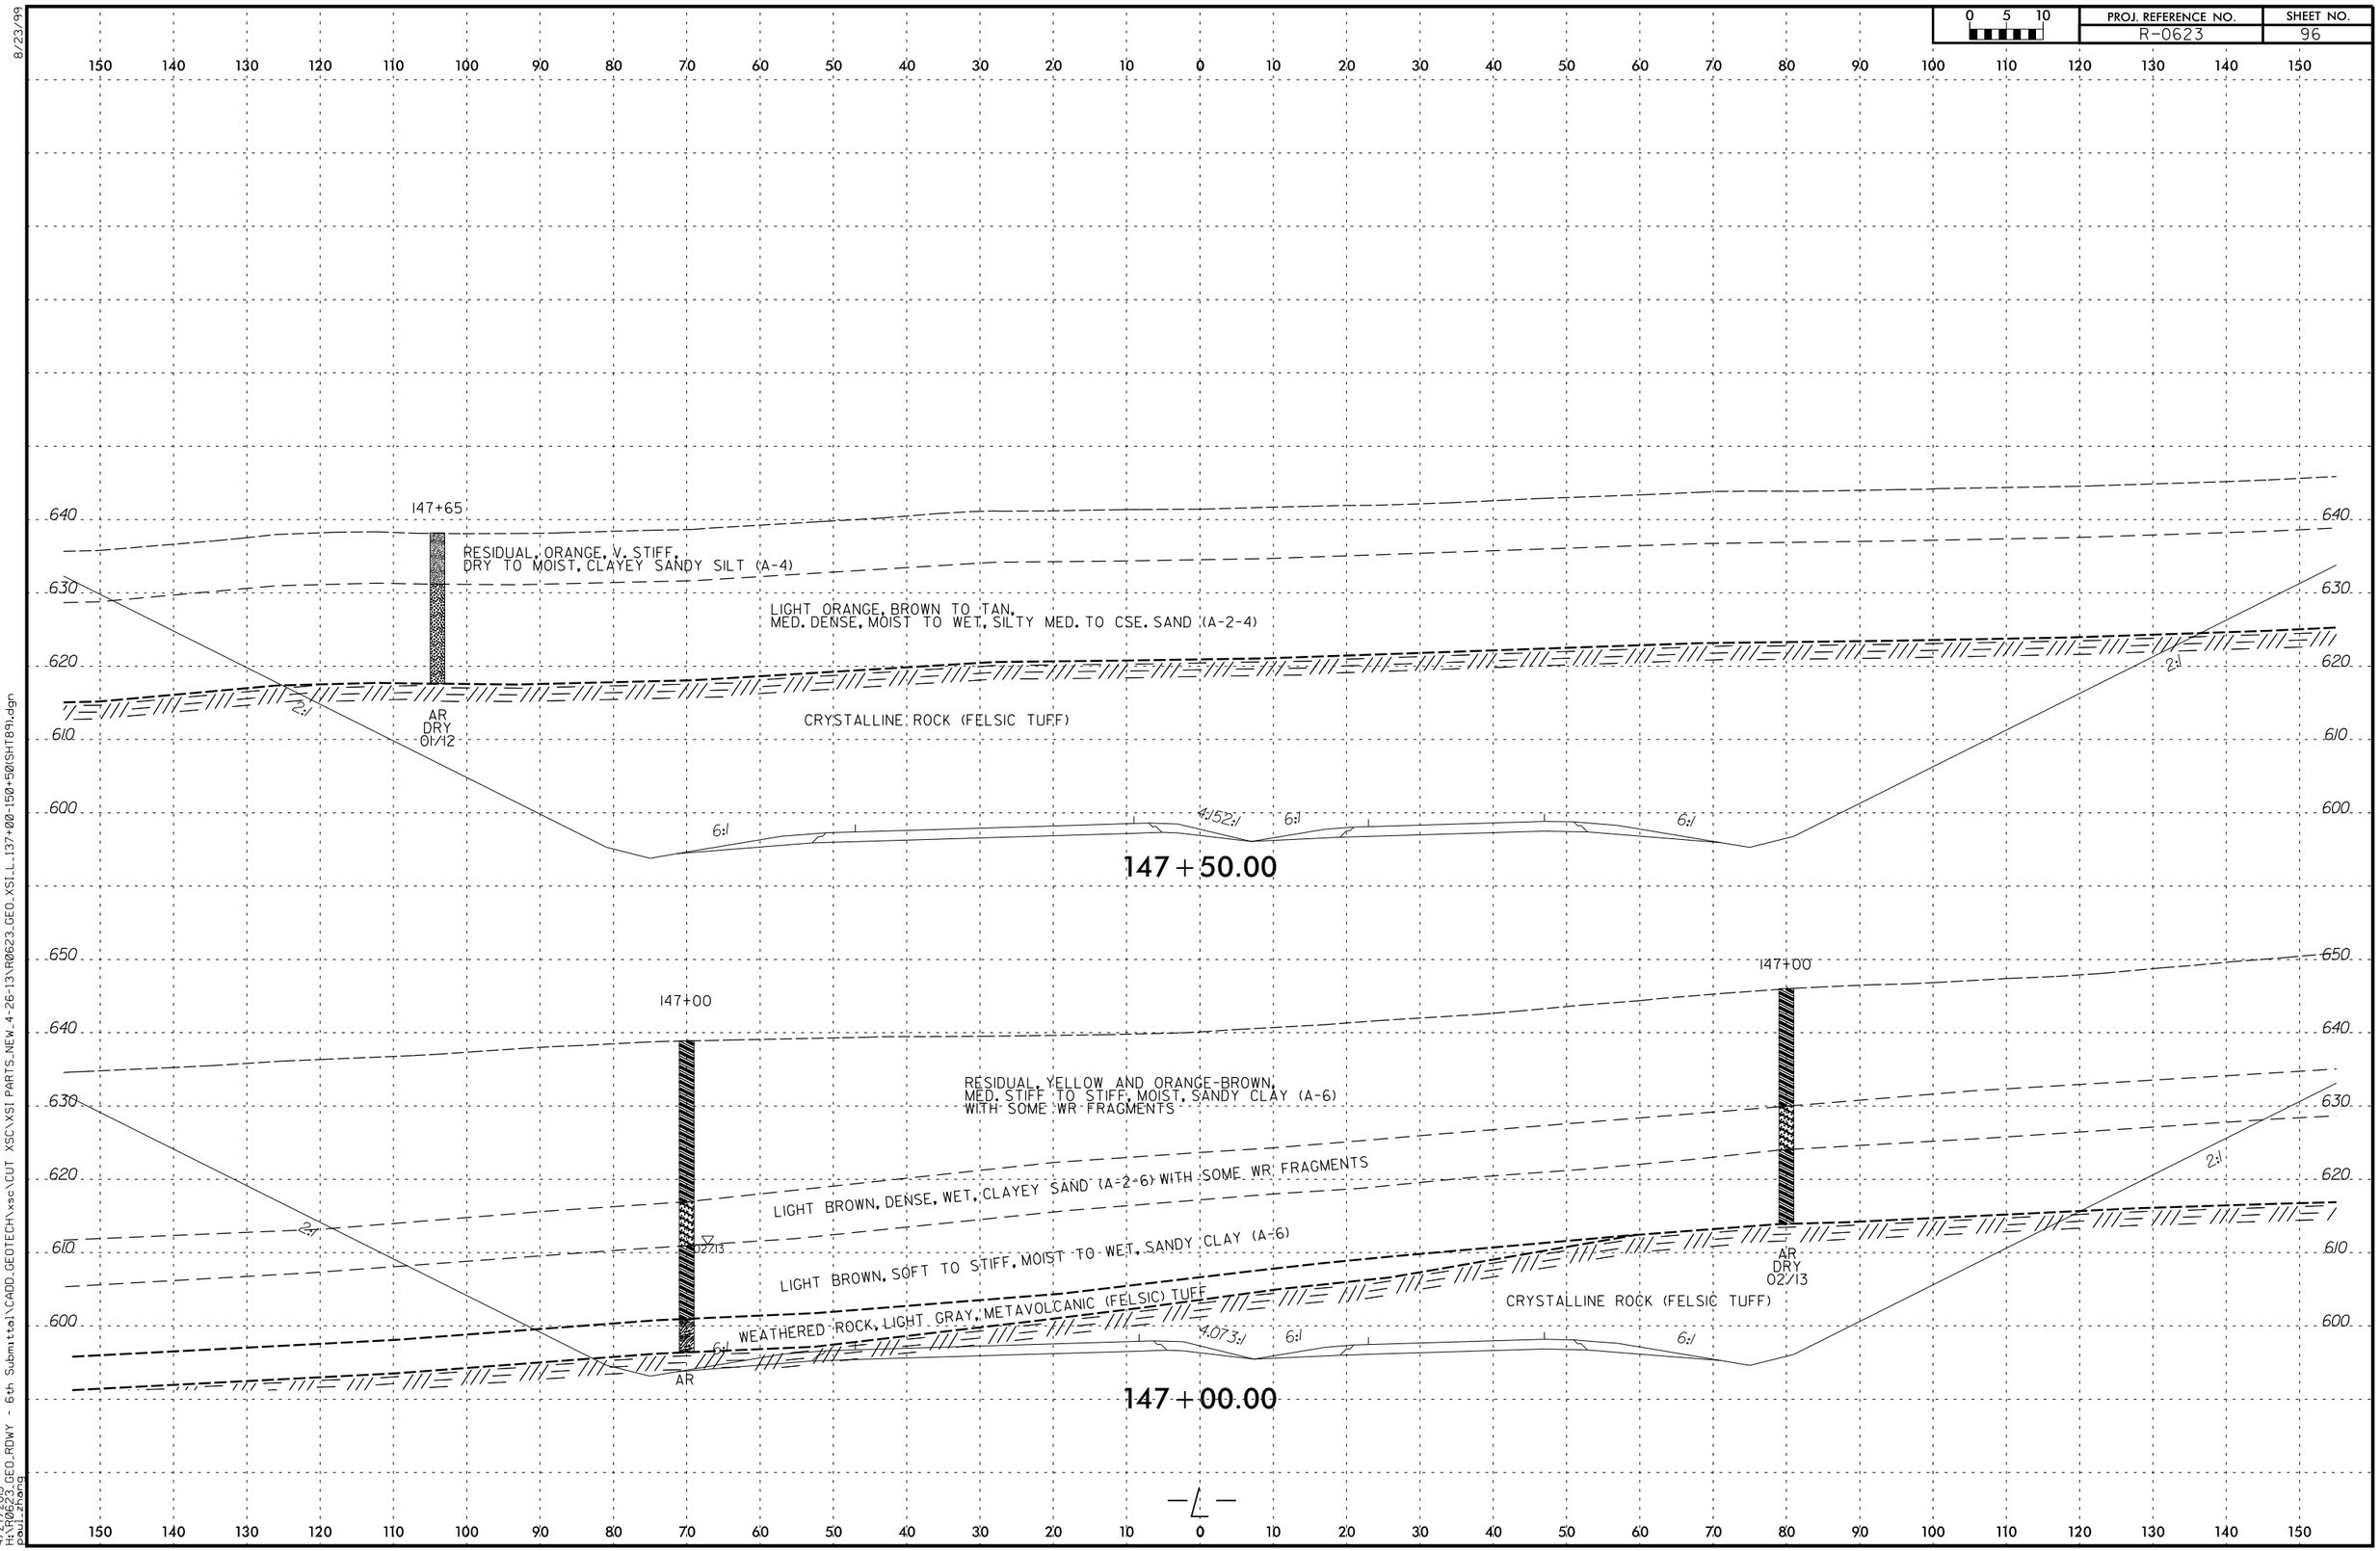
0 5 10
PROJ. REFERENCE NO.
R-0623
SHEET NO.
96
147+65
RESIDUAL, ORANGE, V. STIFF,
DRY TO MOIST, CLAYEY SANDY SILT (A-4)
LIGHT ORANGE, BROWN TO TAN,
MED. DENSE, MOIST TO WET, SILTY MED. TO CSE. SAND (A-2-4)
CRYSTALLINE ROCK (FELSIC TUFF)
AR
DRY
01/12
2:1
6:1
4.152:1
147+50.00
147+00
RESIDUAL, YELLOW AND ORANGE-BROWN,
MED. STIFF TO STIFF, MOIST, SANDY CLAY (A-6)
WITH SOME WR FRAGMENTS
LIGHT BROWN, DENSE, WET, CLAYEY SAND (A-2-6) WITH SOME WR FRAGMENTS
LIGHT BROWN, SOFT TO STIFF, MOIST TO WET, SANDY CLAY (A-6)
WEATHERED ROCK, LIGHT GRAY, METAVOLCANIC (FELSIC) TUFF
CRYSTALLINE ROCK (FELSIC TUFF)
02/13
AR
DRY
02/13
4.073:1
147+00.00
8/23/99
4/27/2013
H:\R0623_GEO_ROWY - 6th Submittal\CADD_GEOTECH\xsc\CUT XSC\XSI PARTS_NEW_4-26-13\R0623_GEO_XSI_L_137+00-150+50(SHT89).dgn
paul.zhang