PROJECT REFERENCE NO.	SHEET NO.
R-0623	47
ROADWAY DESIGN ENGINEER	HYDRAULICS ENGINEER

PRELIMINARY PLANS
DO NOT USE FOR CONSTRUCTION

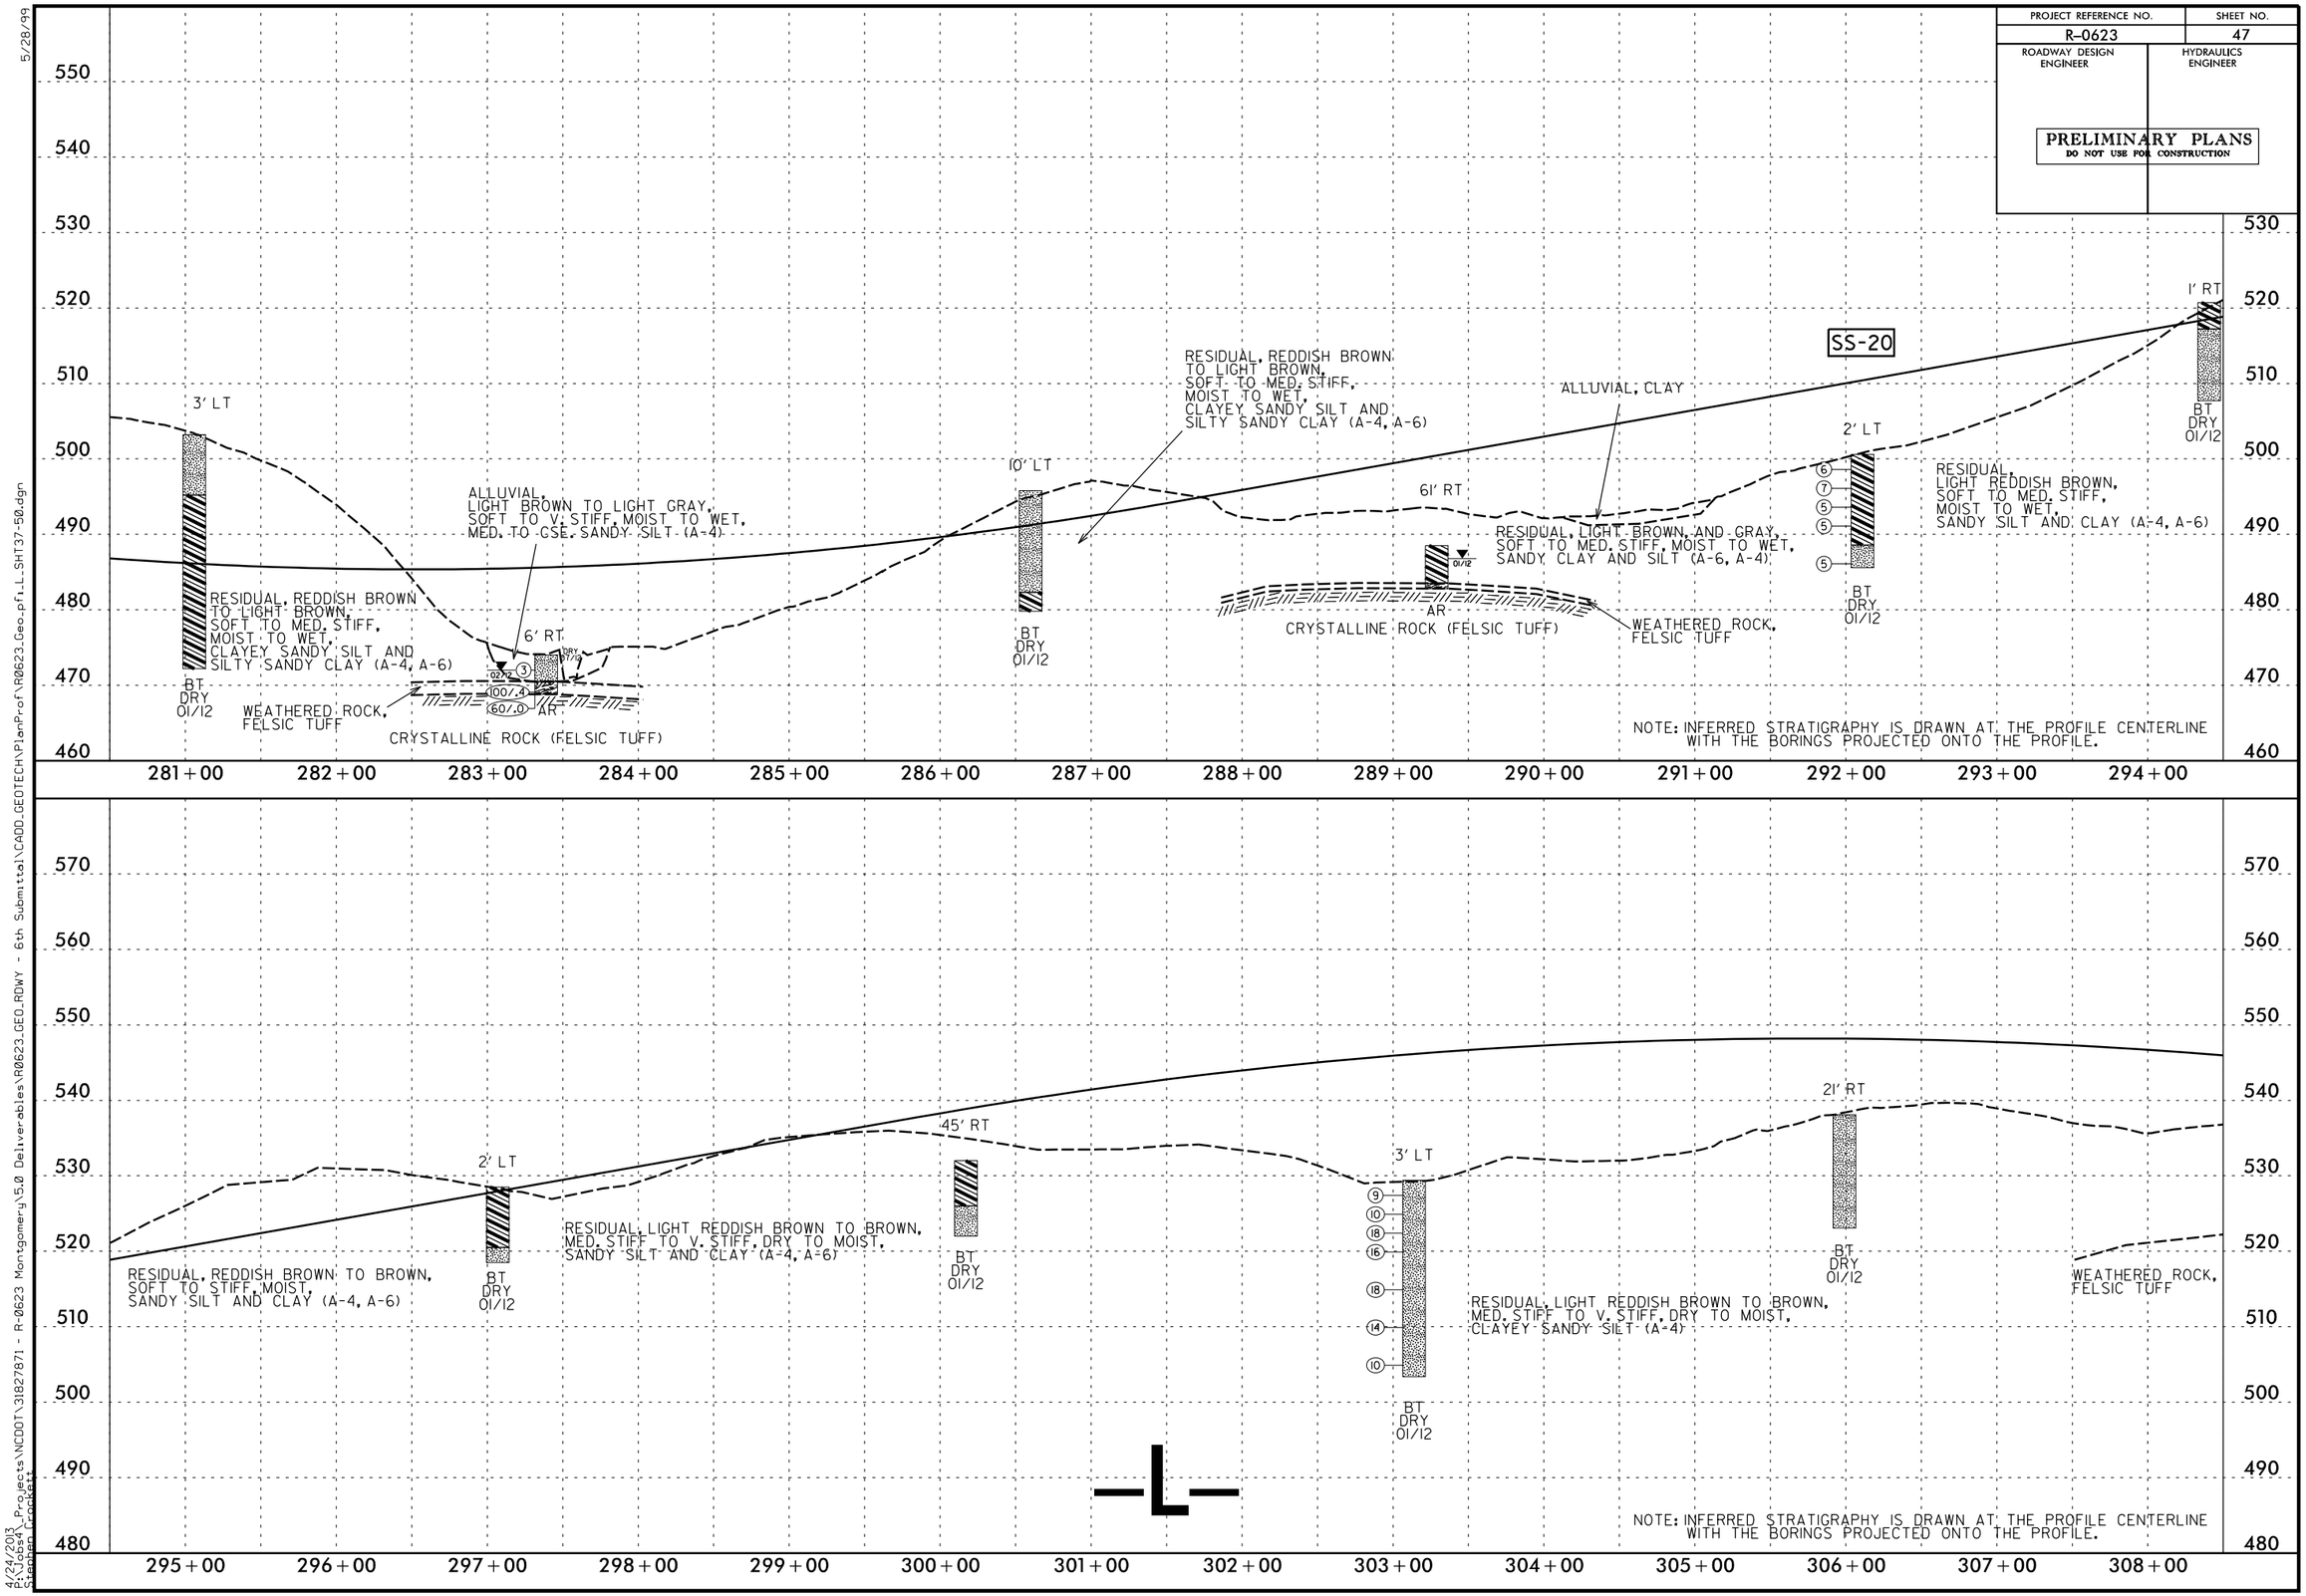

5/28/99

GEOTECH:PlanProf:R0623_Geo_pfl_SHT37-50.dgn

8/24/2018
11:04:44 AM
Stephen Crockett

Projects\NCDOT\31827871 - R-0623 Montgomery\5.0 Deliverables\R0623_GEO_RDWY - 6th Submittal\CADD_GEOTECH\