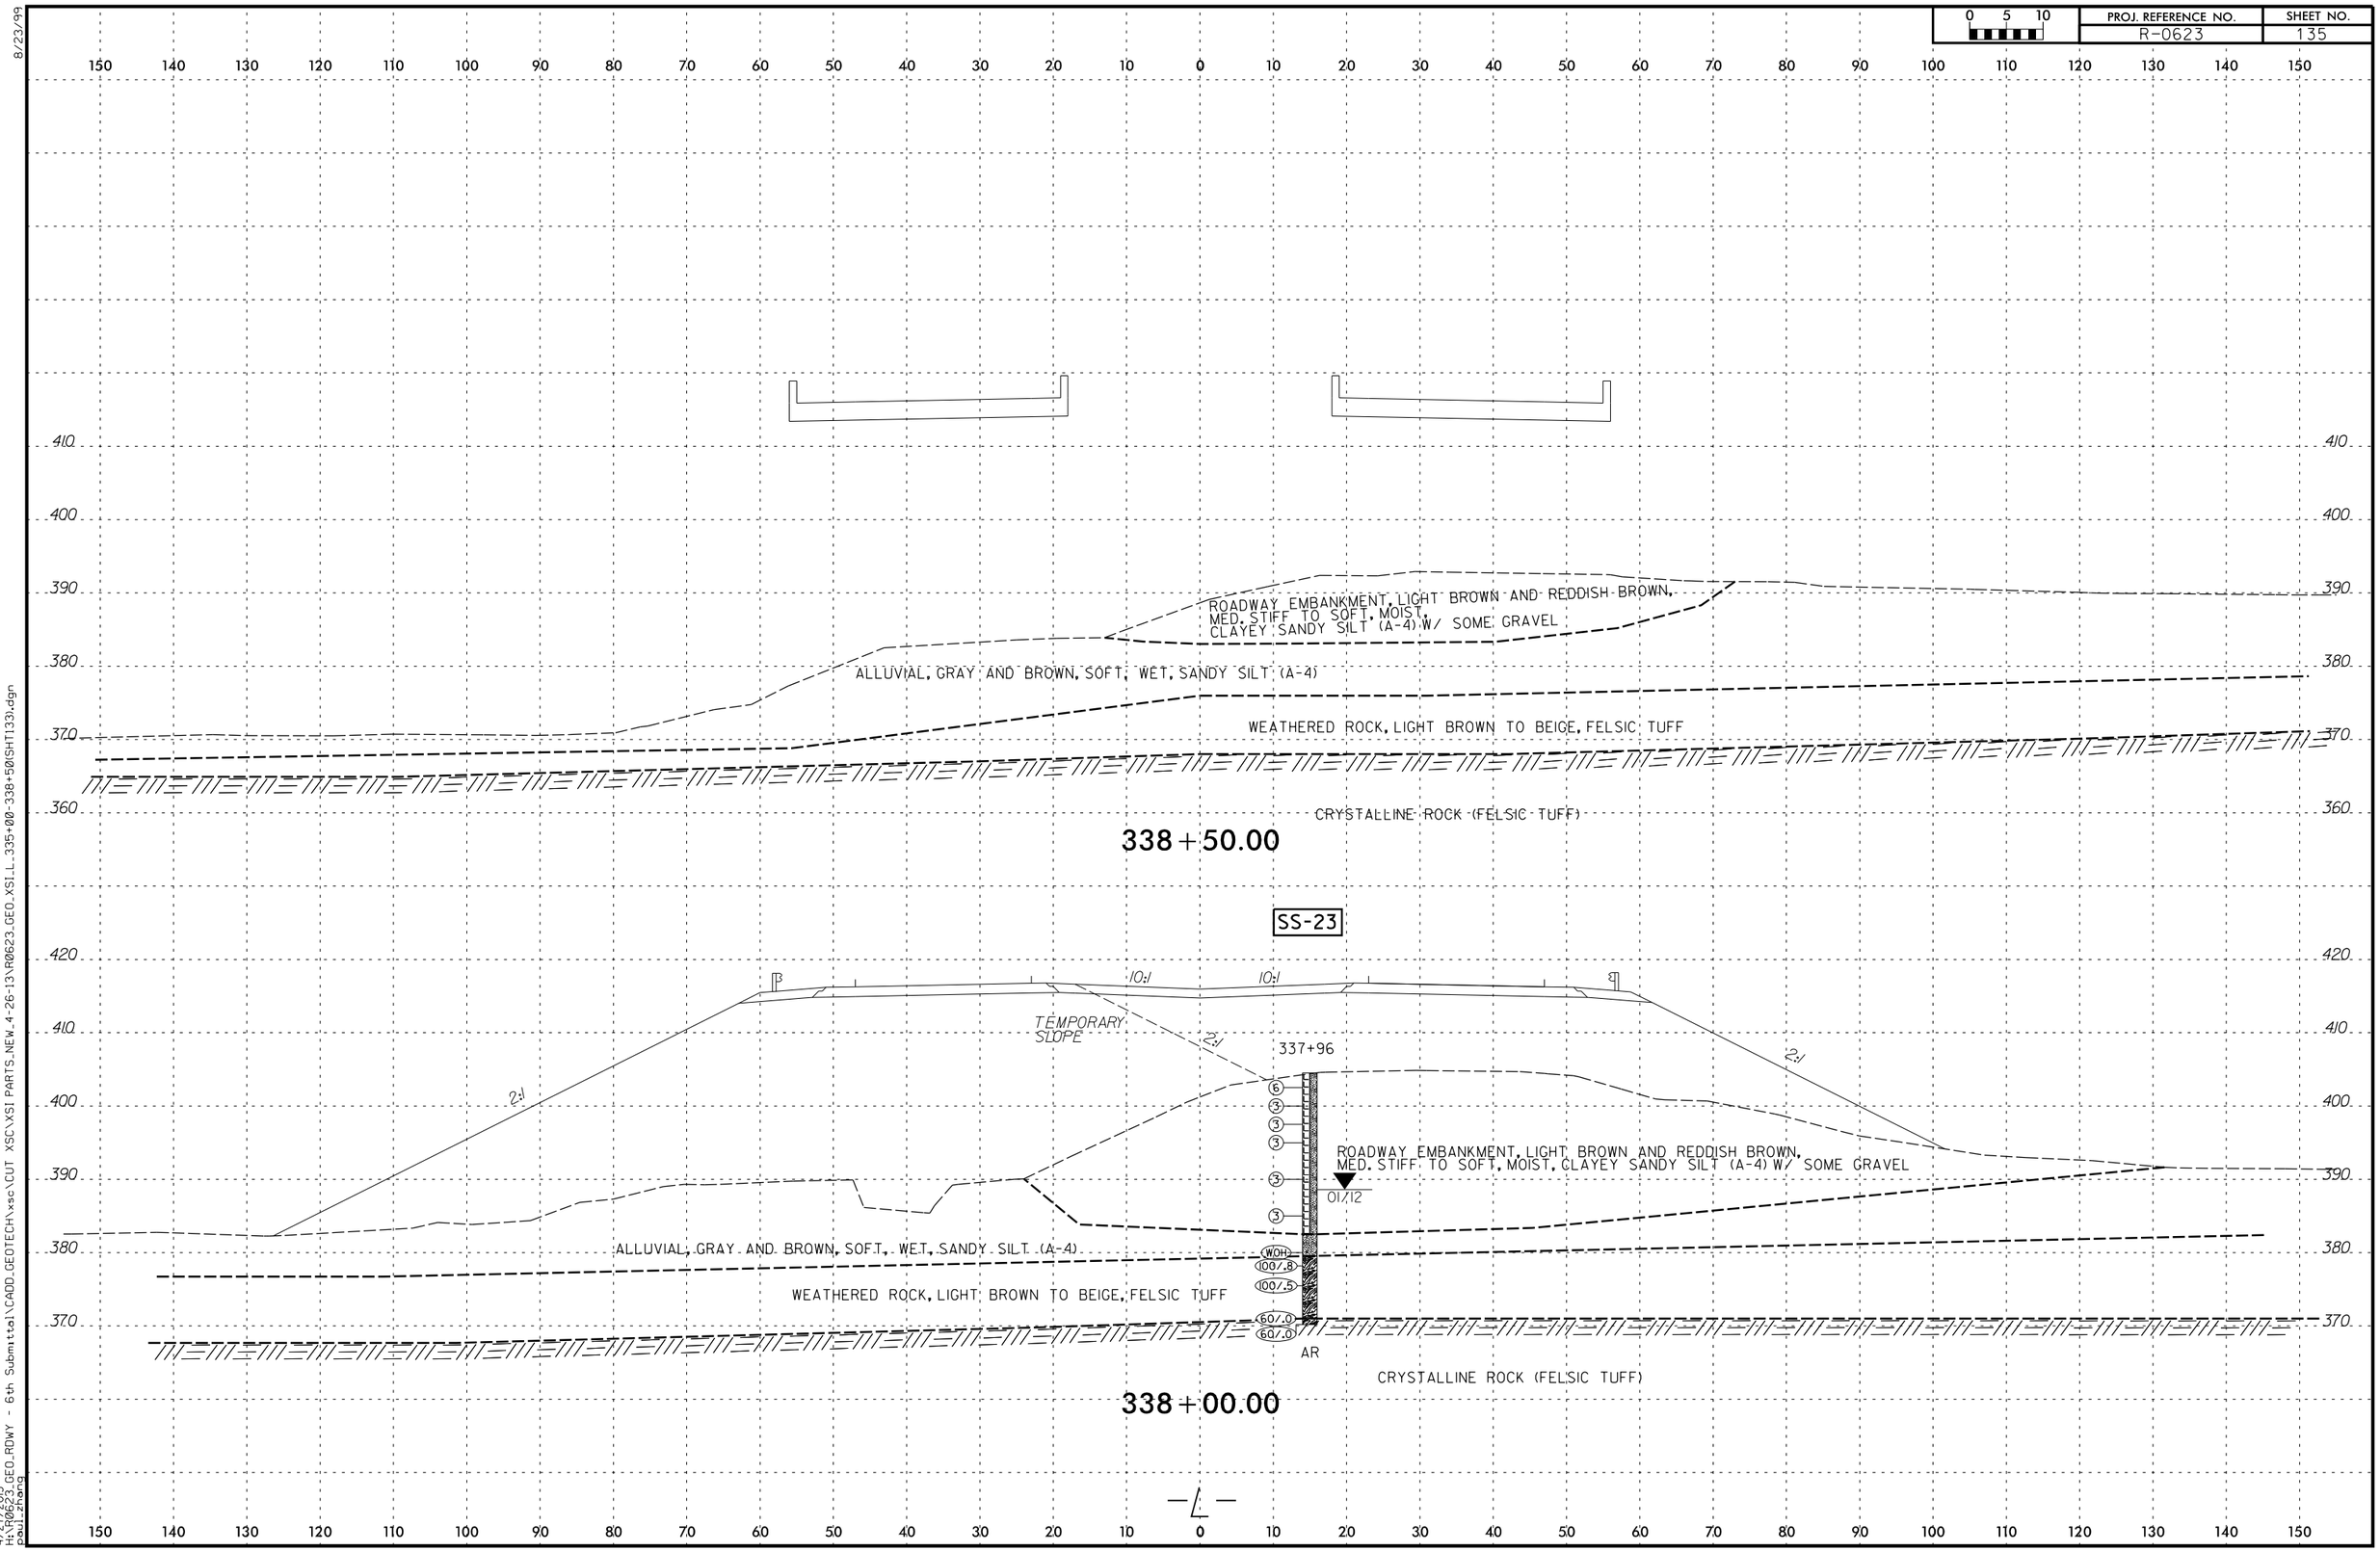
0 5 10
PROJ. REFERENCE NO.
R-0623
SHEET NO.
135
ROADWAY EMBANKMENT, LIGHT BROWN AND REDDISH BROWN, MED. STIFF TO SOFT, MOIST, CLAYEY SANDY SILT (A-4) W/ SOME GRAVEL
ALLUVIAL, GRAY AND BROWN, SOFT, WET, SANDY SILT (A-4)
WEATHERED ROCK, LIGHT BROWN TO BEIGE, FELSIC TUFF
CRYSTALLINE ROCK (FELSIC TUFF)
338+50.00
SS-23
TEMPORARY SLOPE
10:1
10:1
2:1
2:1
2:1
337+96
ROADWAY EMBANKMENT, LIGHT BROWN AND REDDISH BROWN, MED. STIFF TO SOFT, MOIST, CLAYEY SANDY SILT (A-4) W/ SOME GRAVEL
01/12
ALLUVIAL, GRAY AND BROWN, SOFT, WET, SANDY SILT (A-4)
WEATHERED ROCK, LIGHT BROWN TO BEIGE, FELSIC TUFF
WOH
100/.8
100/.5
60/.0
60/.0
AR
CRYSTALLINE ROCK (FELSIC TUFF)
338+00.00
8/23/99
4/27/2013
H:\R0623_GEO_RDWY - 6th Submittal\CADD_GEOTECH\xsc\CUT XSC\XSI PARTS_NEW_4-26-13\R0623_GEO_XSI_L_335+00-338+50(SHT133).dgn
paul.zhang