PROJECT REFERENCE NO.	SHEET NO.
R-0623	25
R/W SHEET NO.	
ROADWAY DESIGN ENGINEER	HYDRAULICS ENGINEER

INCOMPLETE PLANS
DO NOT USE FOR R/W ACQUISITION

PRELIMINARY PLANS
DO NOT USE FOR CONSTRUCTION

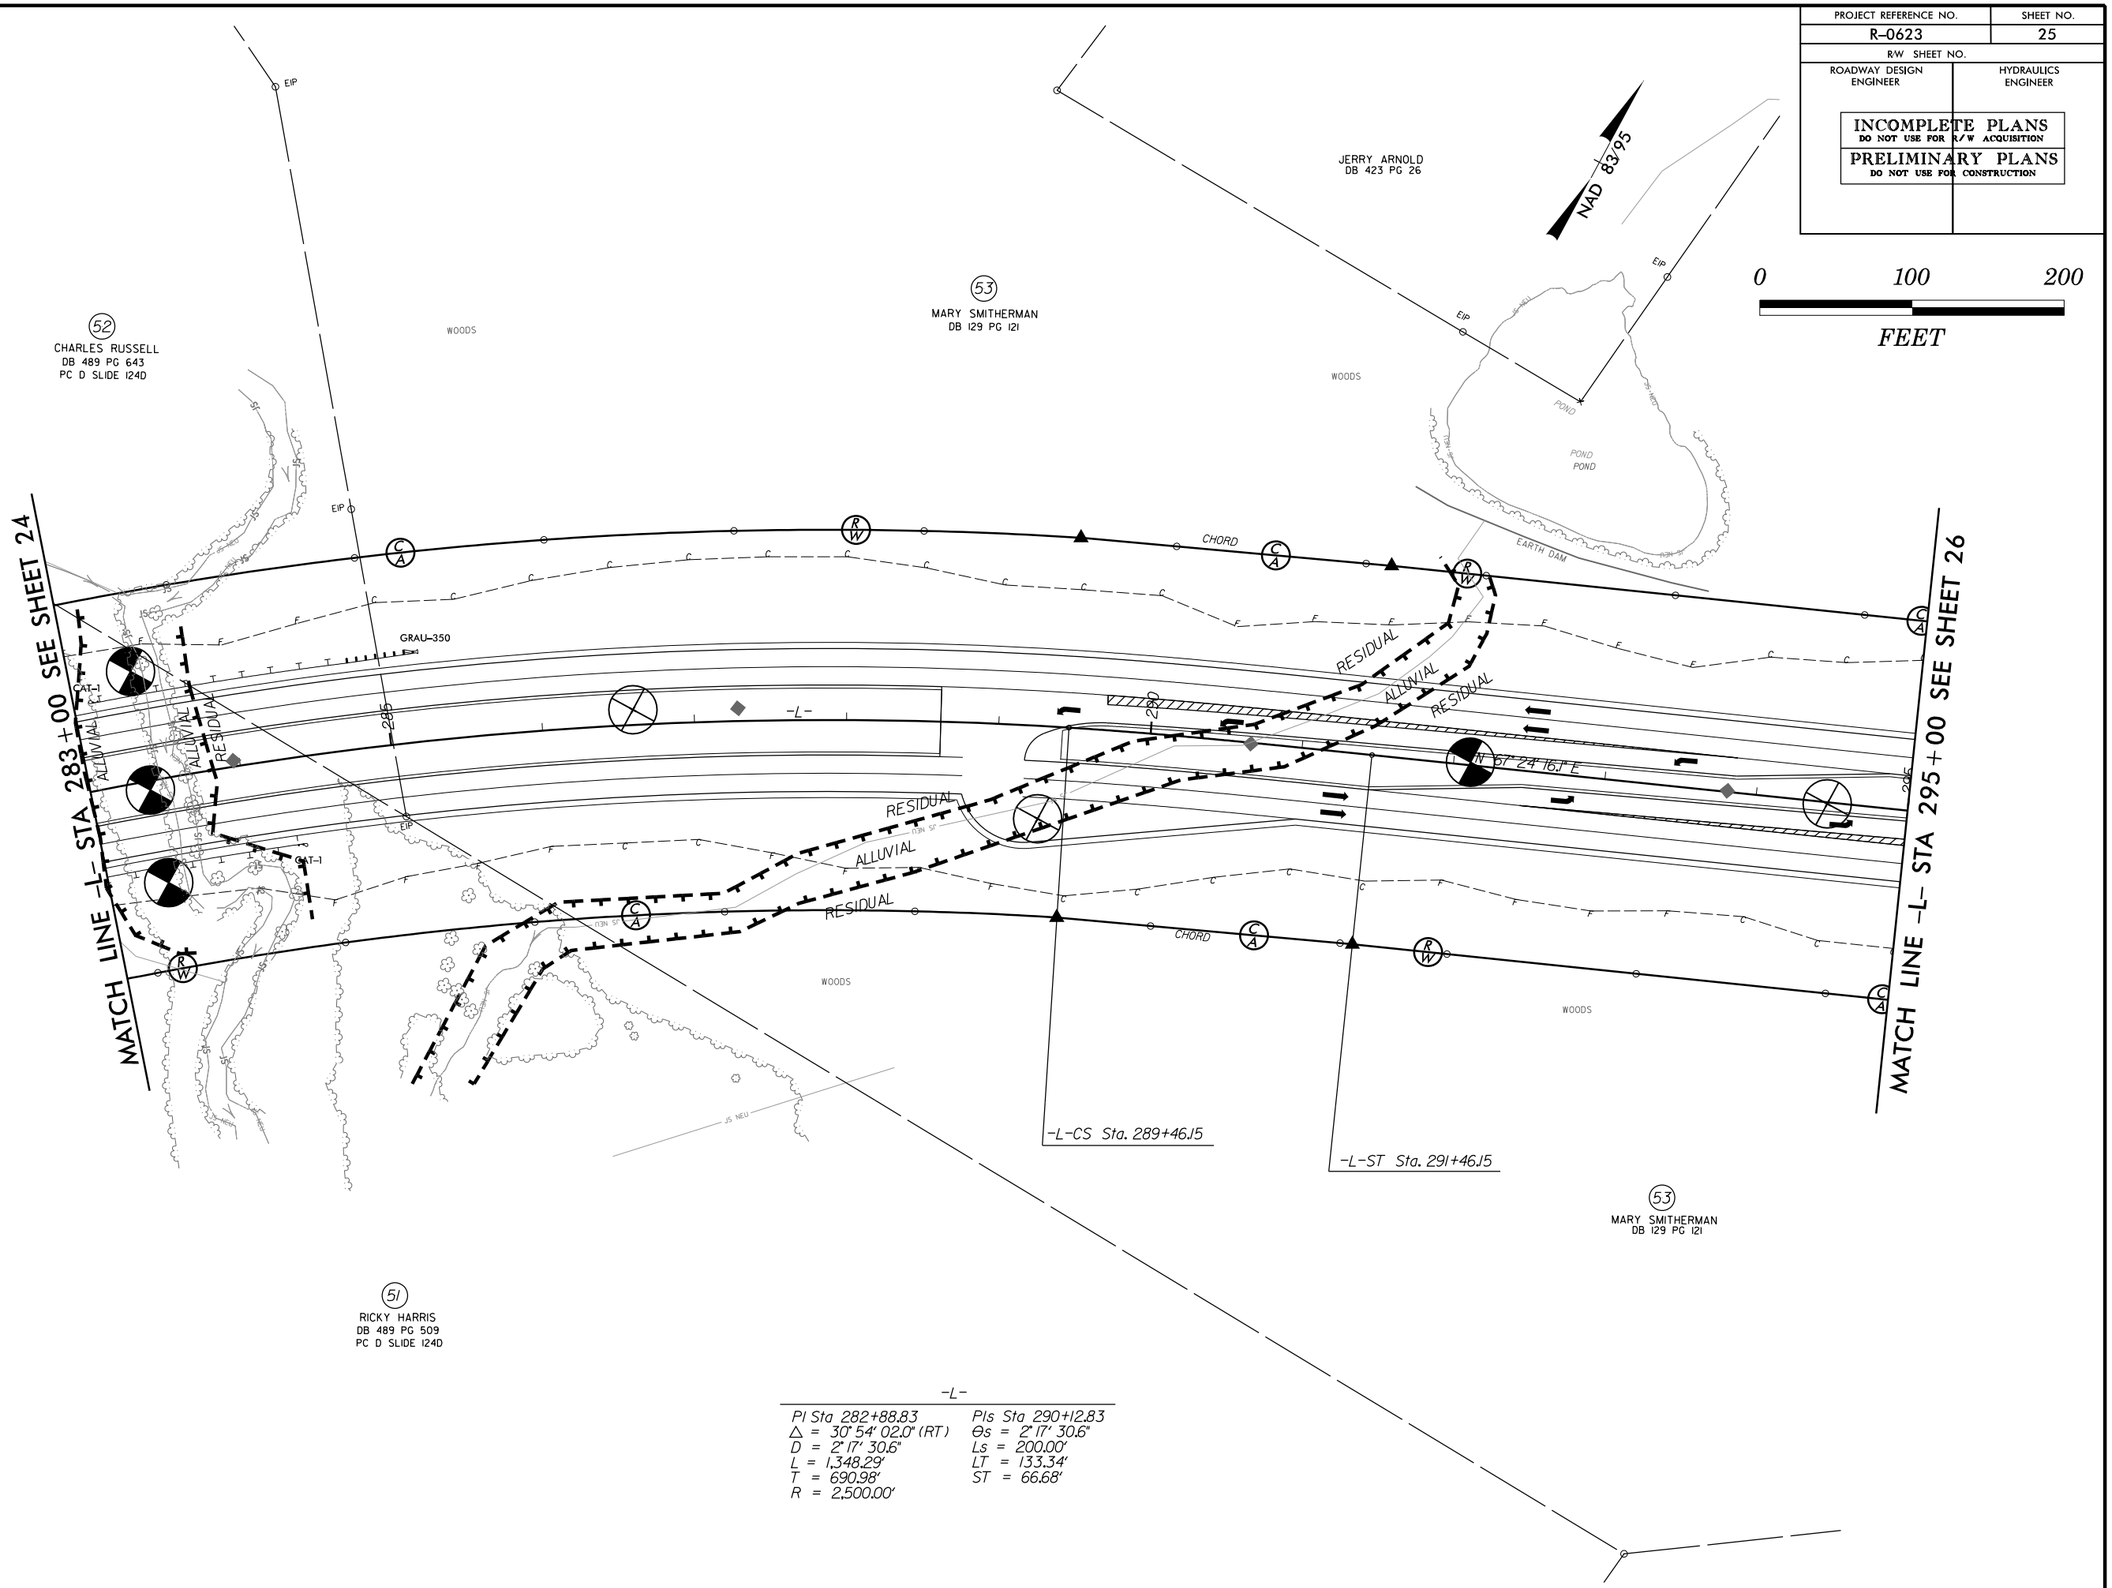

-L-

PI Sta 282+88.83	PIs Sta 290+12.83
Δ = 30° 54' 02.0" (RT)	Θs = 2° 17' 30.6"
D = 2° 17' 30.6"	Ls = 200.00'
L = 1,348.29'	LT = 133.34'
T = 690.98'	ST = 66.68'
R = 2,500.00'	

REVISIONS

8/17/99

4/26/2013
H:\R0623_GEO_RDWY - 6th Submittal\CADD_GEOTECH\PlanProf\R0623_GEO_inv_025.dgn
Stephen Crockett