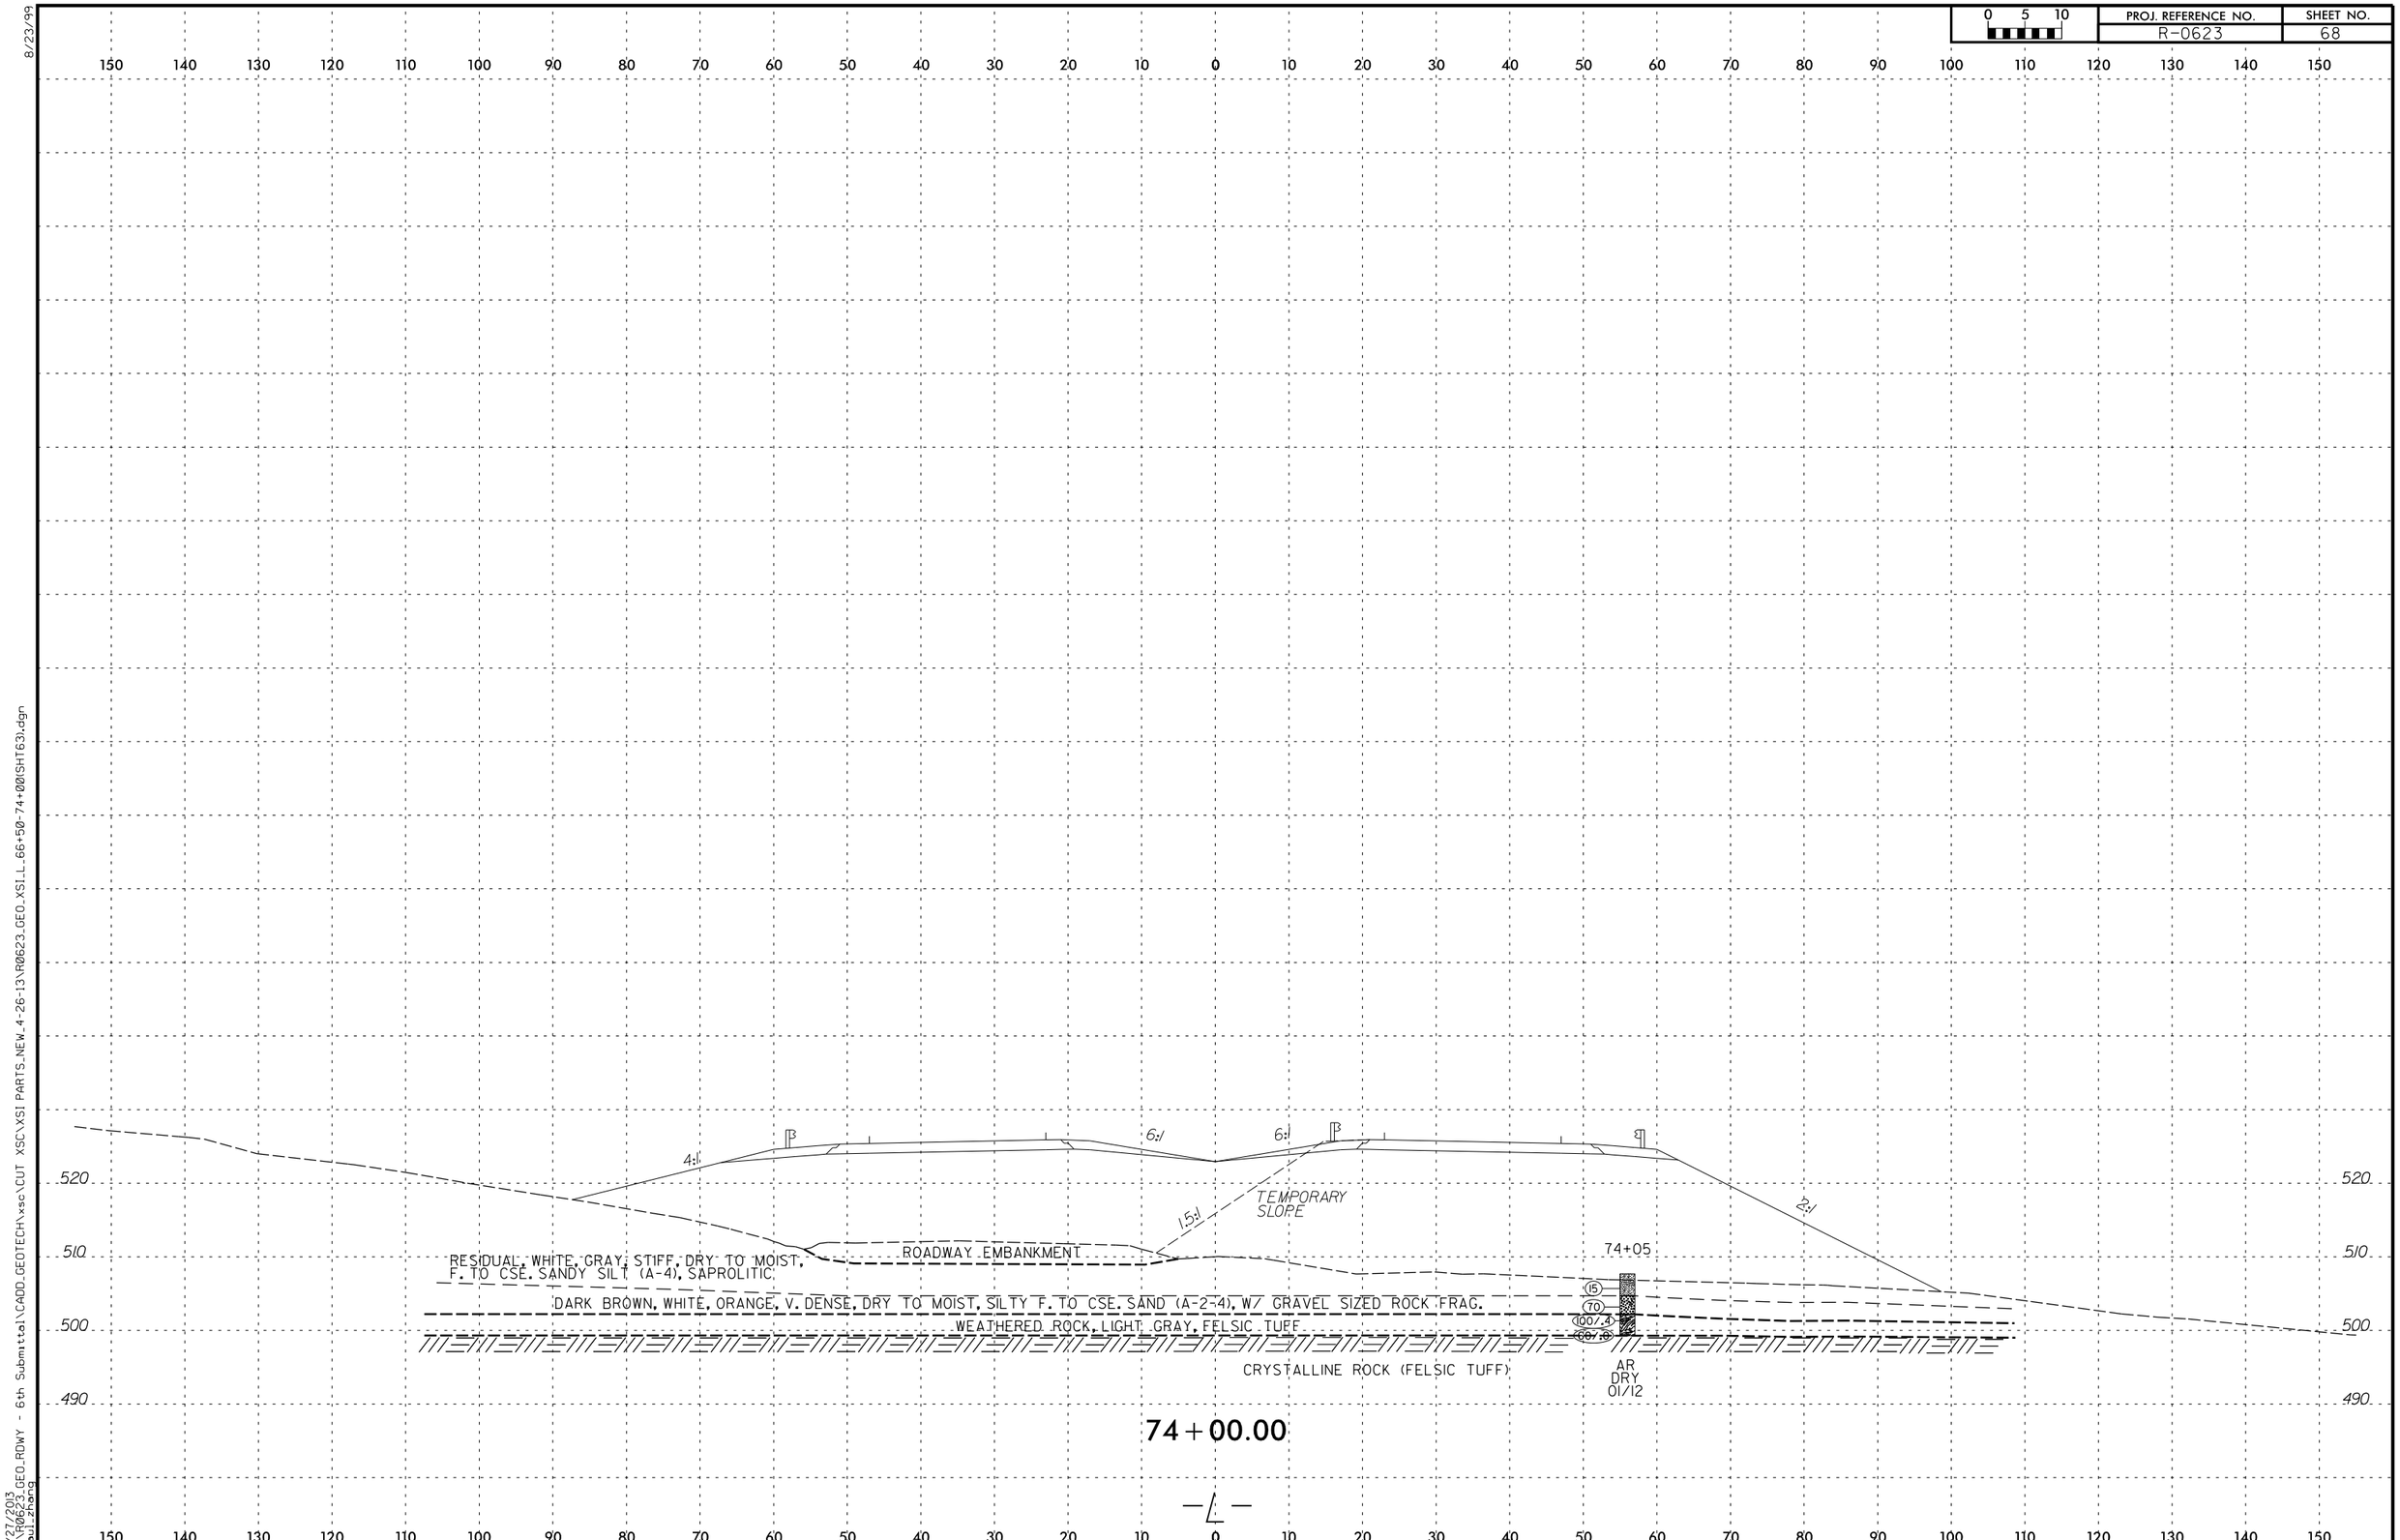
0 5 10
PROJ. REFERENCE NO.
R-0623
SHEET NO.
68
8/23/99
4:1
6:1
6:1
2:1
1.5:1
TEMPORARY SLOPE
ROADWAY EMBANKMENT
RESIDUAL, WHITE, GRAY, STIFF, DRY TO MOIST, F. TO CSE. SANDY SILT (A-4), SAPROLITIC
DARK BROWN, WHITE, ORANGE, V. DENSE, DRY TO MOIST, SILTY F. TO CSE. SAND (A-2-4), W/ GRAVEL SIZED ROCK FRAG.
WEATHERED ROCK, LIGHT GRAY, FELSIC TUFF
CRYSTALLINE ROCK (FELSIC TUFF)
74+05
15
70
100/.4
66/.6
AR
DRY
01/12
520
510
500
490
74+00.00
-L-
4/27/2013
H:\R0623_GEO_RDWY - 6th Submittal\CADD_GEOTECH\xsc\CUT XSC\XSI PARTS_NEW_4-26-13\R0623_GEO_XSI_L_66+50-74+00(SHT63).dgn
paul.zhang