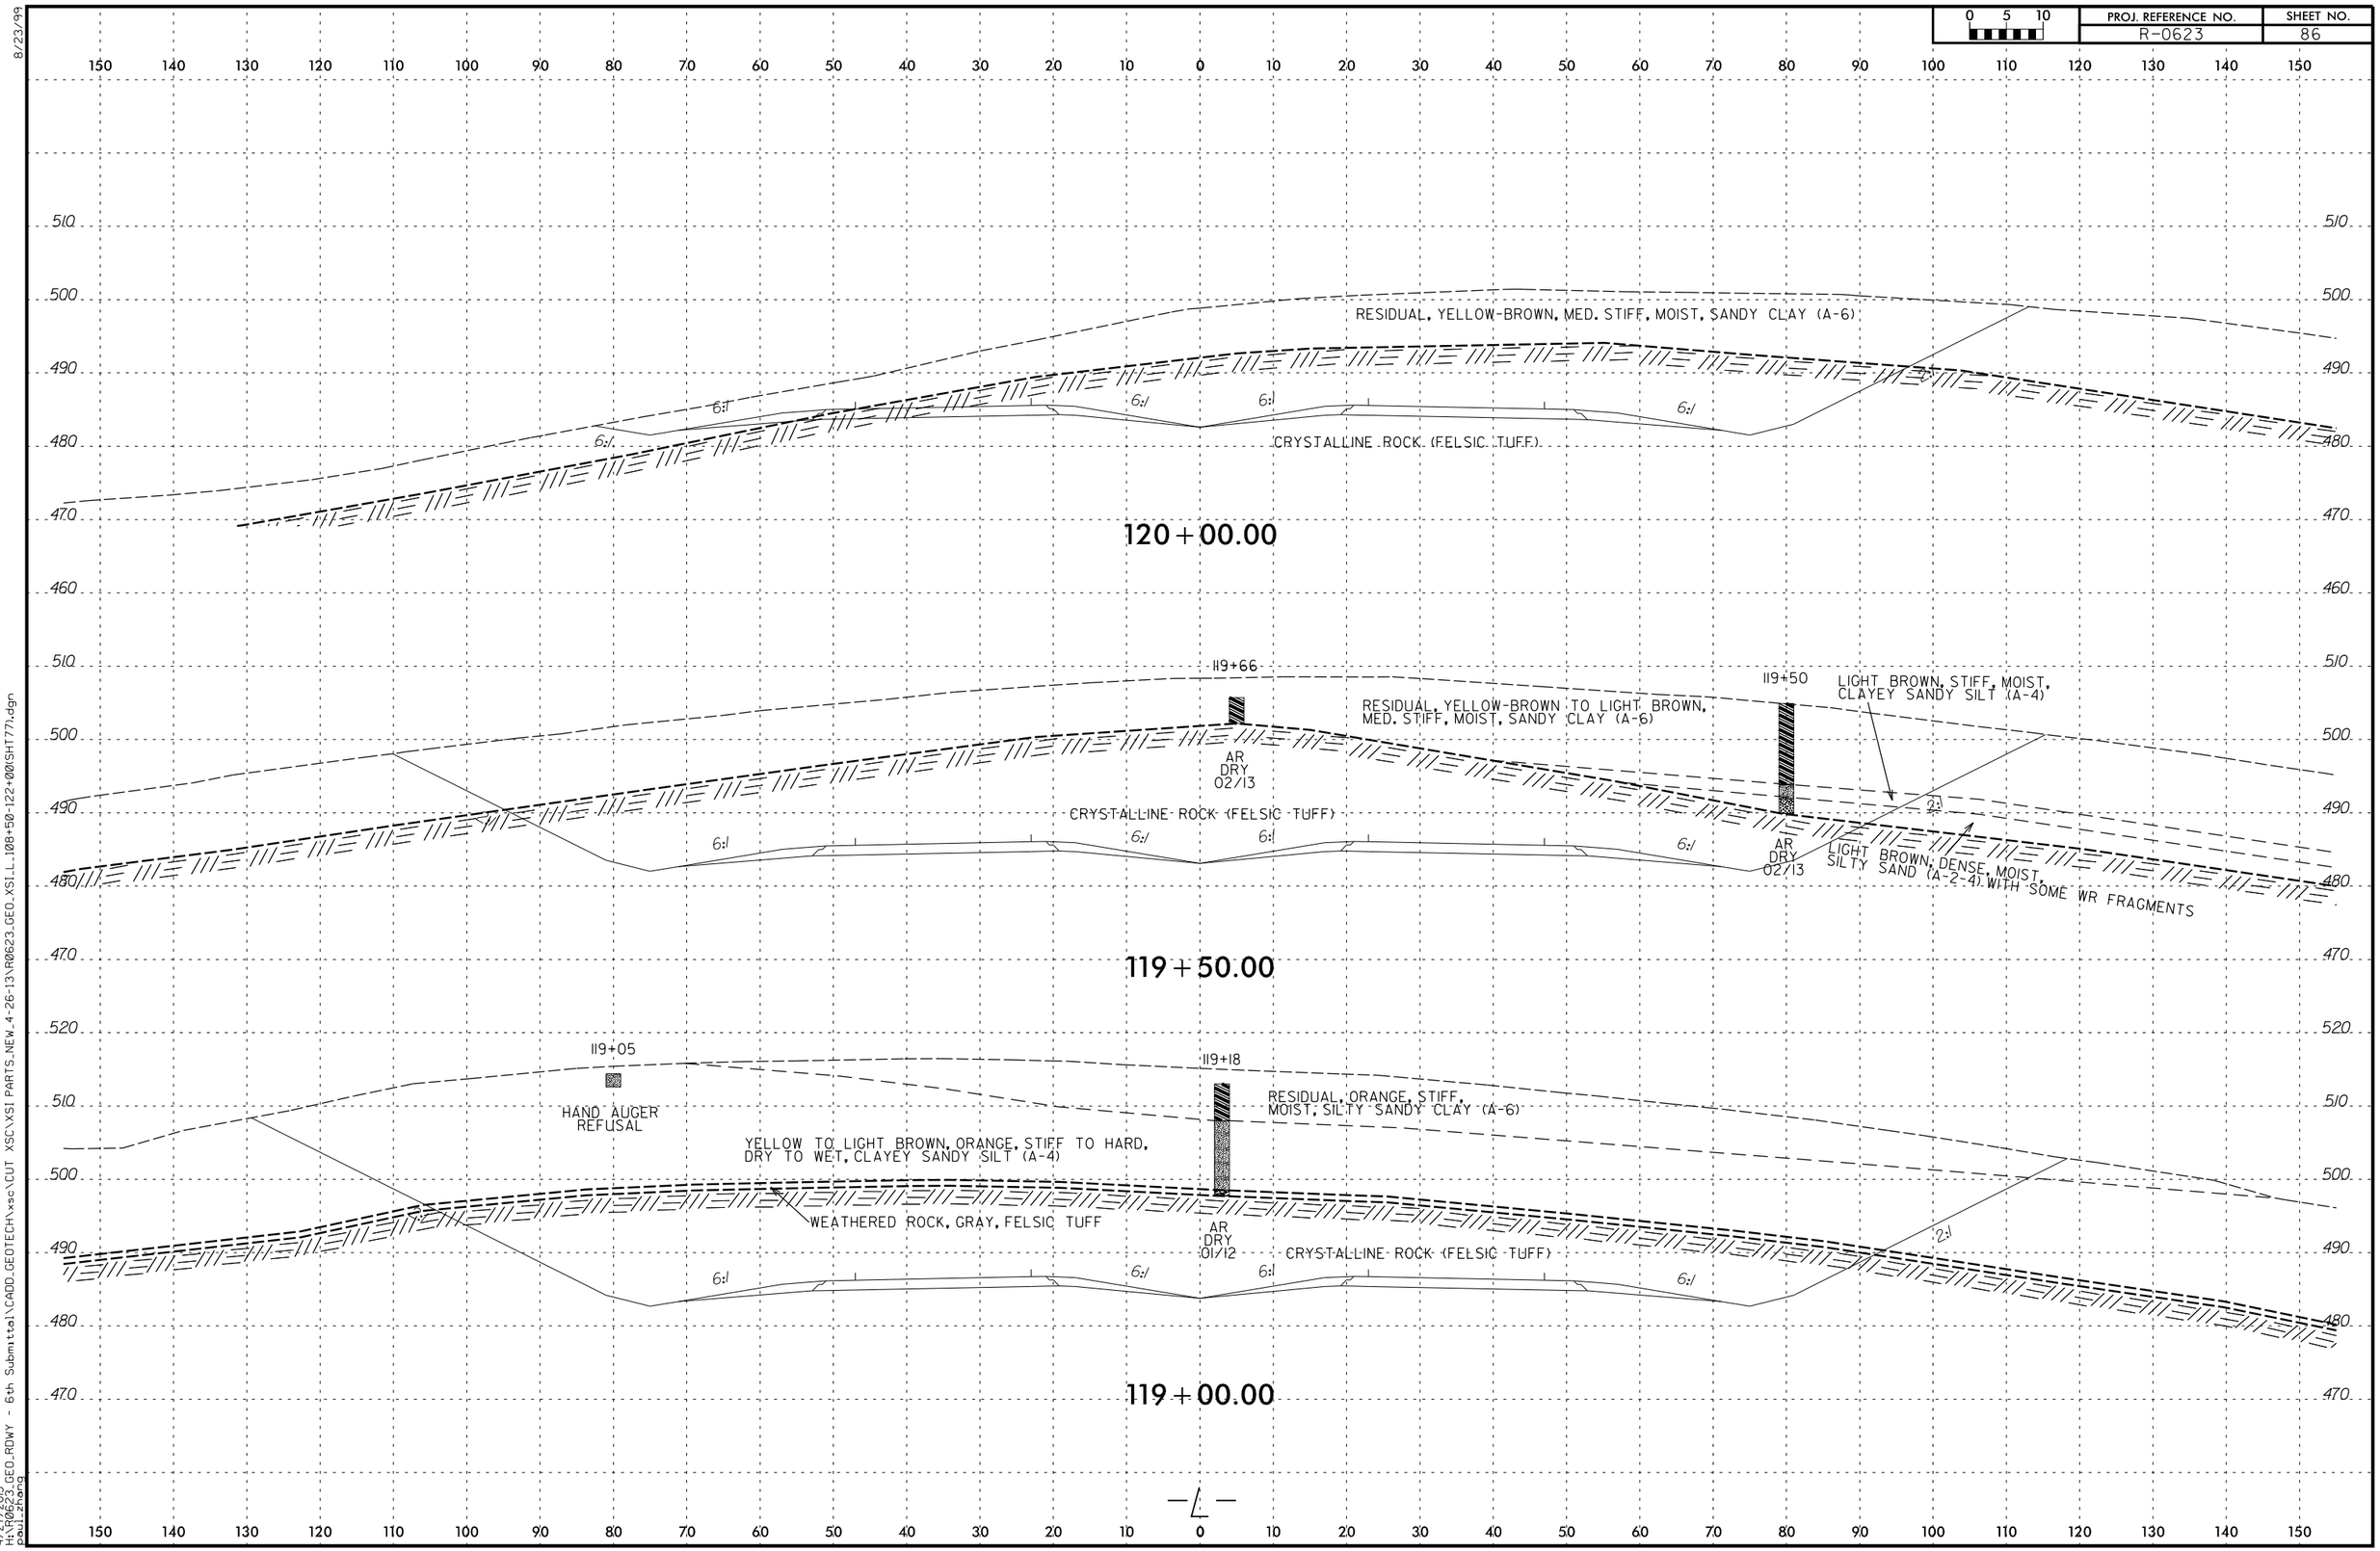
0 5 10
PROJ. REFERENCE NO.
R-0623
SHEET NO.
86
RESIDUAL, YELLOW-BROWN, MED. STIFF, MOIST, SANDY CLAY (A-6)
CRYSTALLINE ROCK (FELSIC TUFF)
6:1
120+00.00
119+66
AR
DRY
02/13
RESIDUAL, YELLOW-BROWN TO LIGHT BROWN,
MED. STIFF, MOIST, SANDY CLAY (A-6)
119+50
LIGHT BROWN, STIFF, MOIST,
CLAYEY SANDY SILT (A-4)
2:1
LIGHT BROWN, DENSE, MOIST,
SILTY SAND (A-2-4) WITH SOME WR FRAGMENTS
119+50.00
119+05
HAND AUGER
REFUSAL
YELLOW TO LIGHT BROWN, ORANGE, STIFF TO HARD,
DRY TO WET, CLAYEY SANDY SILT (A-4)
119+18
RESIDUAL, ORANGE, STIFF,
MOIST, SILTY SANDY CLAY (A-6)
WEATHERED ROCK, GRAY, FELSIC TUFF
AR
DRY
01/12
119+00.00
-L-
8/23/99
4/27/2013
H:\R0623_GEO_ROWY - 6th Submittal\CADD_GEOTECH\xsc\CUT XSC\XSI PARTS_NEW_4-26-13\R0623_GEO_XSI_L_108+50-122+00(SHT77).dgn
paul.zhang