PROJECT REFERENCE NO.	SHEET NO.
R-0623	24
R/W SHEET NO.	
ROADWAY DESIGN ENGINEER	HYDRAULICS ENGINEER

INCOMPLETE PLANS
DO NOT USE FOR R/W ACQUISITION

PRELIMINARY PLANS
DO NOT USE FOR CONSTRUCTION

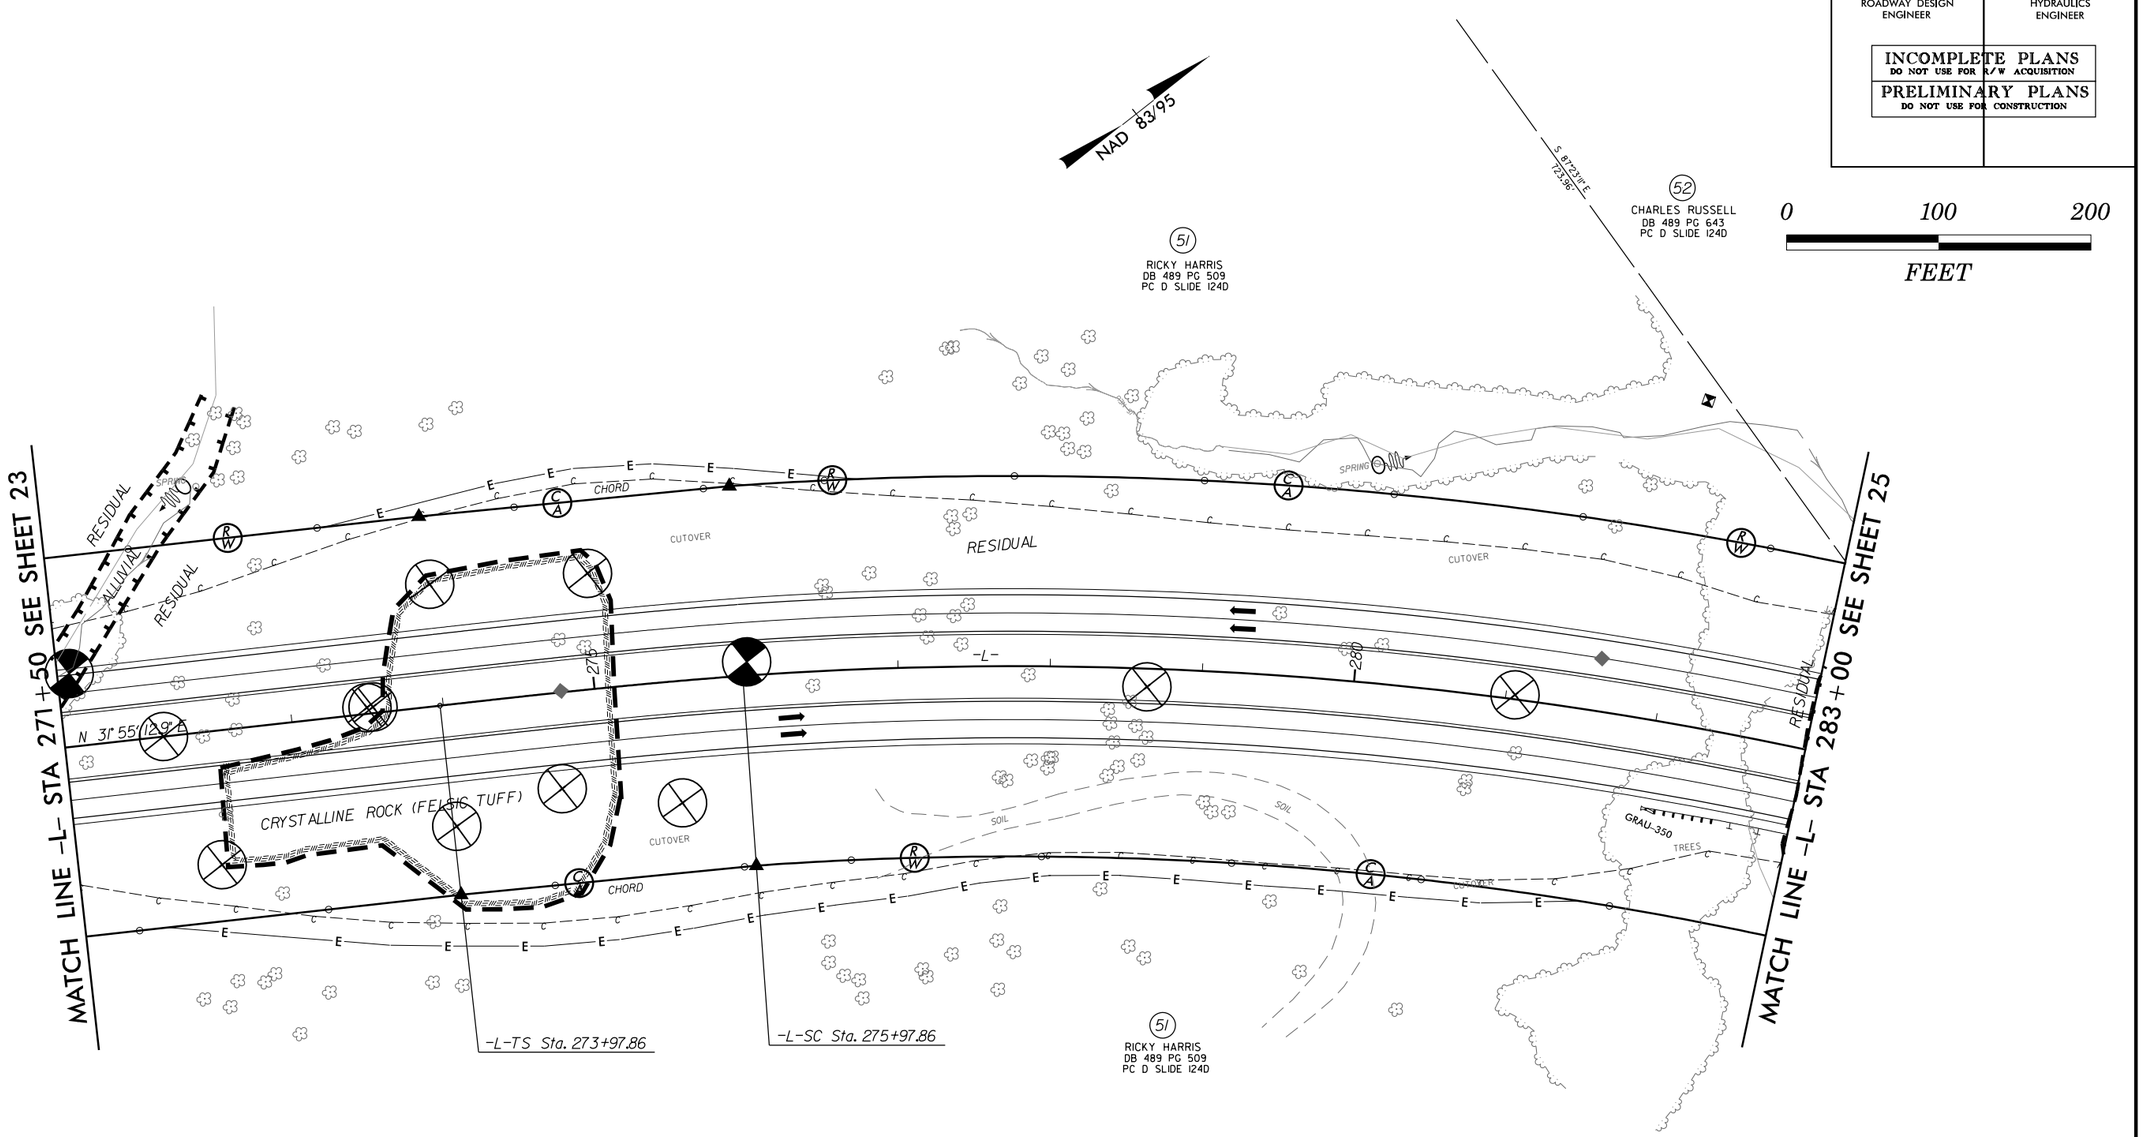

-L-

PIs Sta 275+31.20	PI Sta 282+88.83
Θs = 2° 17' 30.6"	Δ = 30° 54' 02.0" (RT)
Ls = 200.00'	D = 2° 17' 30.6"
LT = 133.34'	L = 1,348.29'
ST = 66.68'	T = 690.98'
	R = 2,500.00'

REVISIONS

8/17/99

4/26/2013
H:\R0623_GEO_RDWY - 6th Submittal\CADD_GEOTECH\PlanProf\R0623_GEO_inv_024.dgn
Stephen Crockett