PROJECT REFERENCE NO.	SHEET NO.
R-0623	43
ROADWAY DESIGN ENGINEER	HYDRAULICS ENGINEER

PRELIMINARY PLANS
DO NOT USE FOR CONSTRUCTION

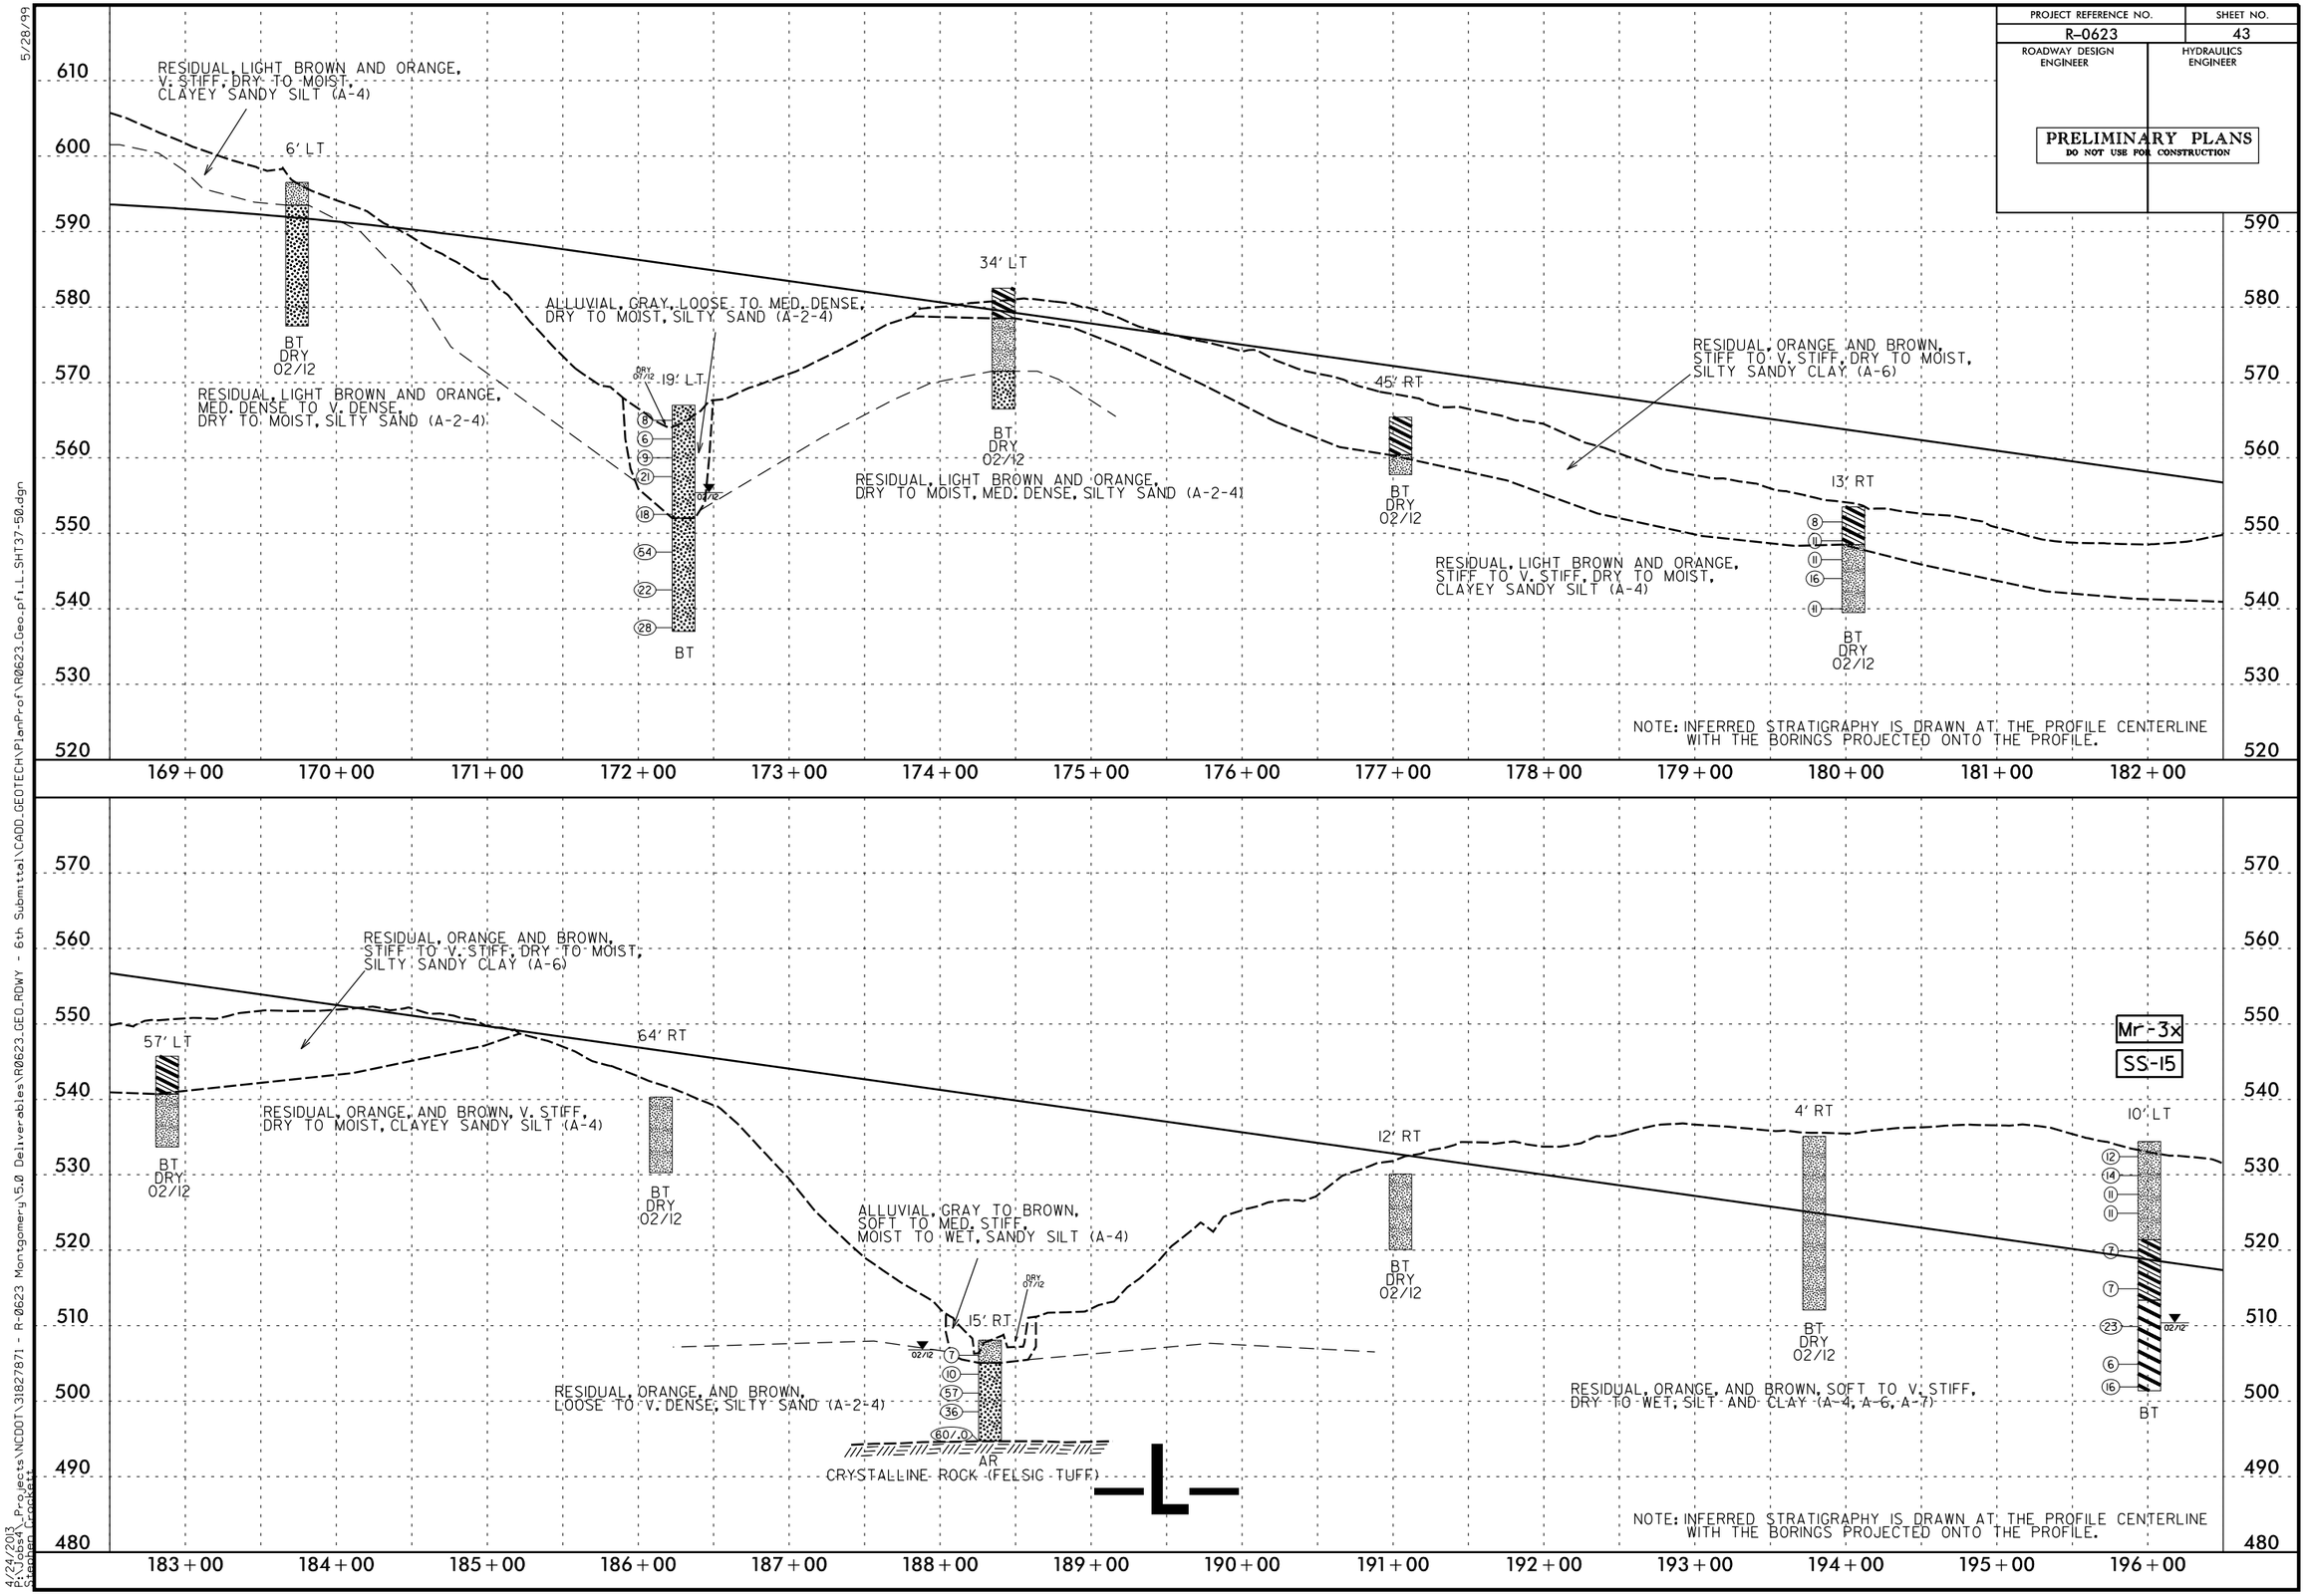

5/28/99

8/24/2011
Projects\NCDOT\31827871 - R-0623 Montgomery\5.0 Deliverables\R0623.GEO_RDWY - 6th Submittal\CADD_GEOTECH\PlanProf\R0623.Geo.pfl.L.SHT37-50.dgn
Stephen Crockett