PROJECT REFERENCE NO.	SHEET NO.
R-0623	45
ROADWAY DESIGN ENGINEER	HYDRAULICS ENGINEER

PRELIMINARY PLANS
DO NOT USE FOR CONSTRUCTION

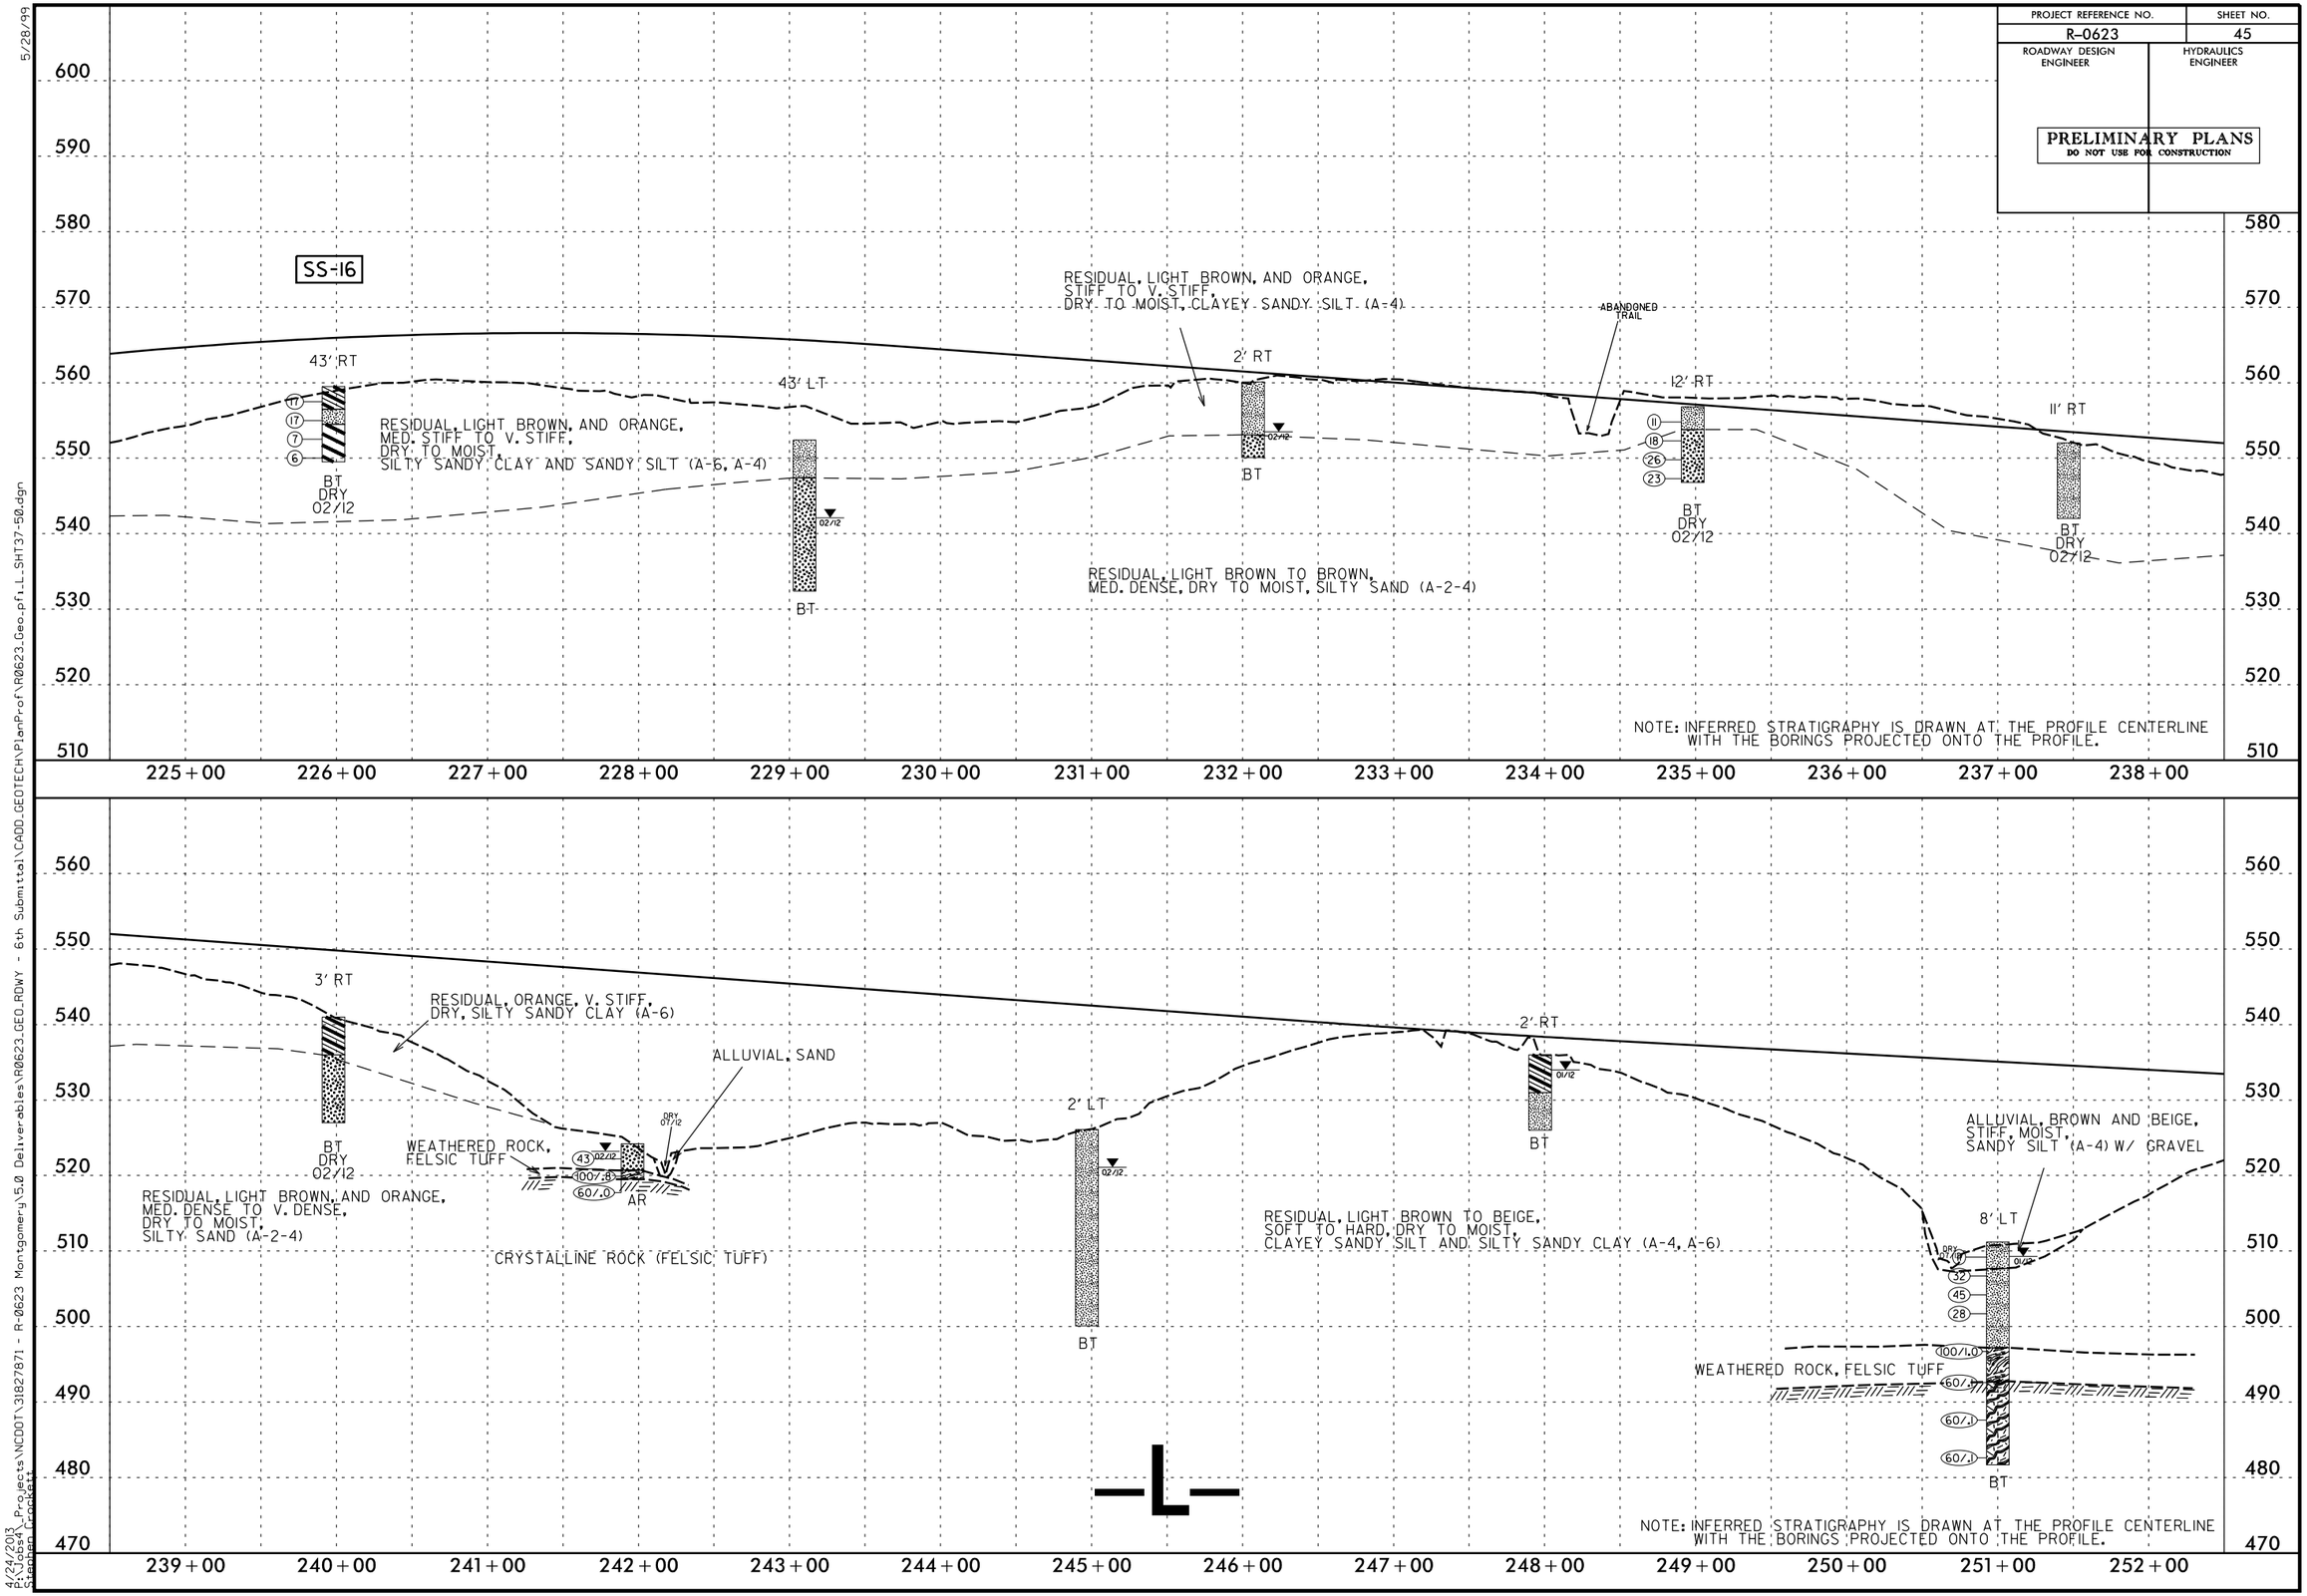

5/28/99

8/24/2018
11:16:46 AM
Stephen Crockett

GEOTECH:\PlanProf\R0623_Geo_pfile_SHT37-50.dgn

R-0623 Montgomery\5.0 Deliverables\R0623.GEO_RDWY - 6th Submittal\CADD_GEOTECH\
Projects\NCDOT\31827871 -