PROJECT REFERENCE NO.	SHEET NO.
R-0623	51
ROADWAY DESIGN ENGINEER	HYDRAULICS ENGINEER

INCOMPLETE PLANS
DO NOT USE FOR R/W ACQUISITION

PRELIMINARY PLANS
DO NOT USE FOR CONSTRUCTION

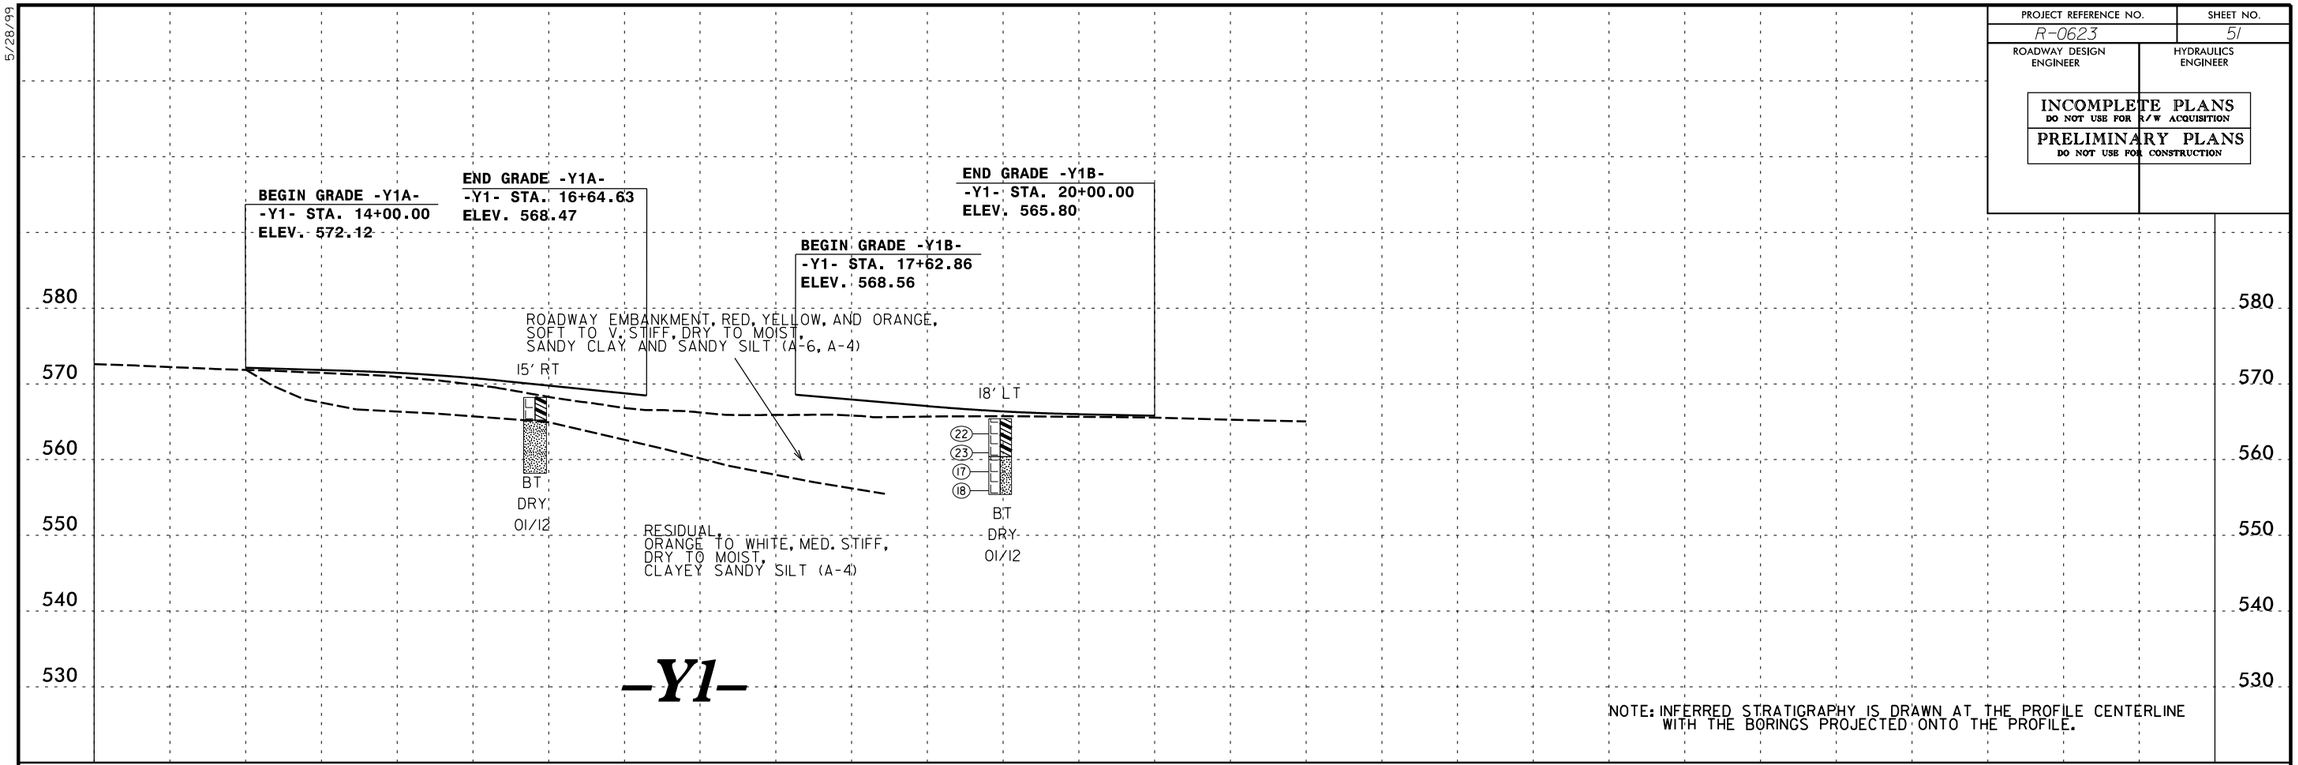

NOTE: INFERRED STRATIGRAPHY IS DRAWN AT THE PROFILE CENTERLINE WITH THE BORINGS PROJECTED ONTO THE PROFILE.

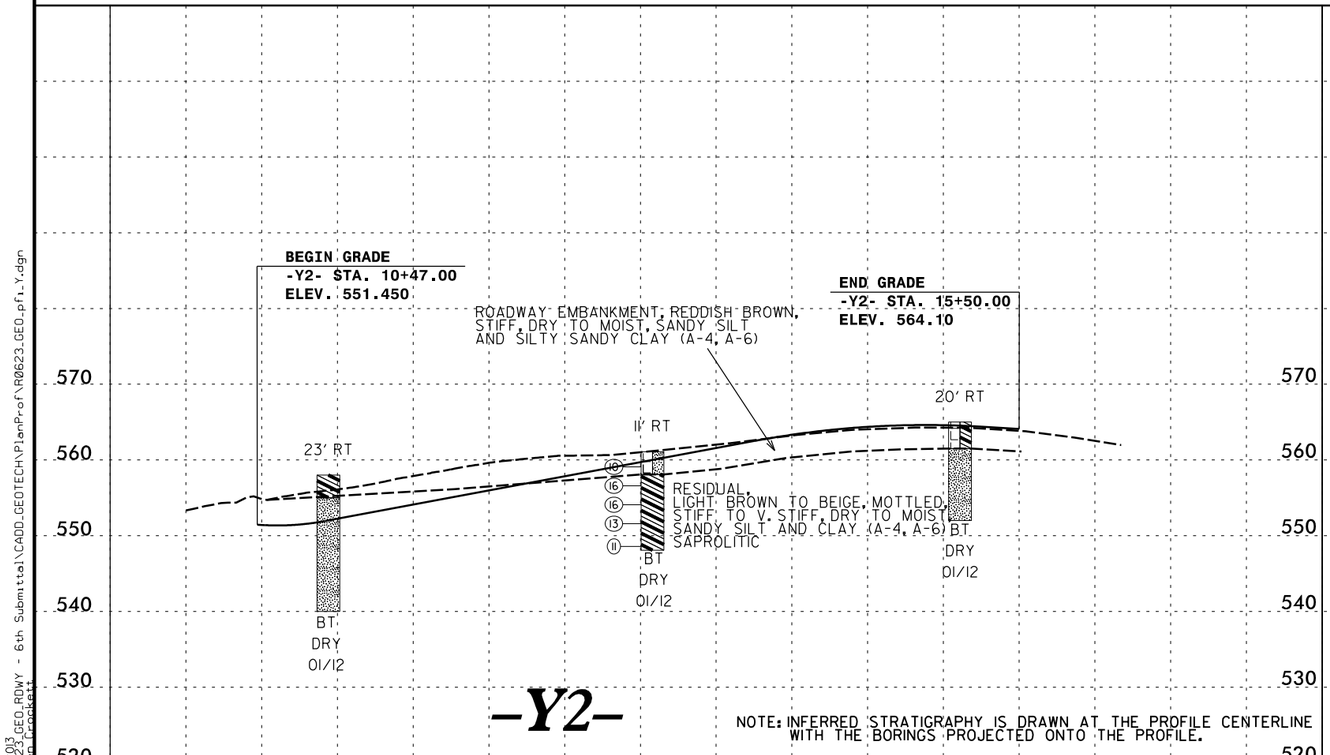

NOTE: INFERRED STRATIGRAPHY IS DRAWN AT THE PROFILE CENTERLINE WITH THE BORINGS PROJECTED ONTO THE PROFILE.

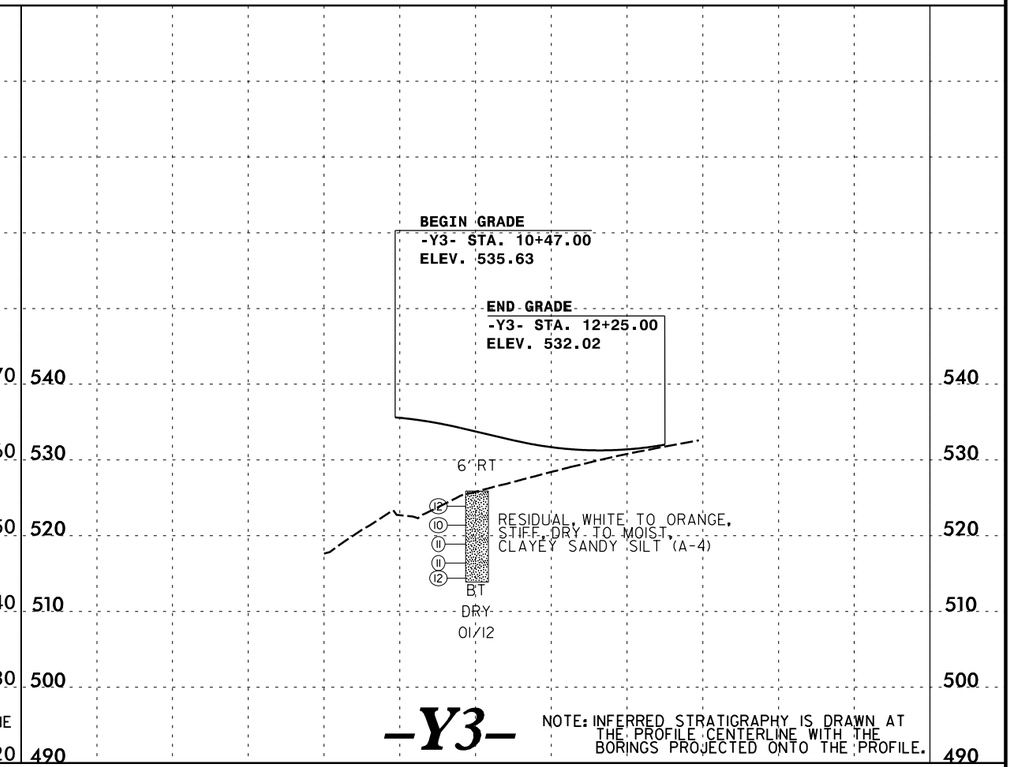

NOTE: INFERRED STRATIGRAPHY IS DRAWN AT THE PROFILE CENTERLINE WITH THE BORINGS PROJECTED ONTO THE PROFILE.

5/28/99

4/26/2013
H:\R0623_GEO_RDWY - 6th Submittal\CADD_GEOTECH\PlanProf\R0623_GEO_pfl_Y.dgn
Stephen Crockett