PROJECT REFERENCE NO.	SHEET NO.
R-0623	41
ROADWAY DESIGN ENGINEER	HYDRAULICS ENGINEER

INCOMPLETE PLANS
DO NOT USE FOR R/W ACQUISITION

PRELIMINARY PLANS
DO NOT USE FOR CONSTRUCTION

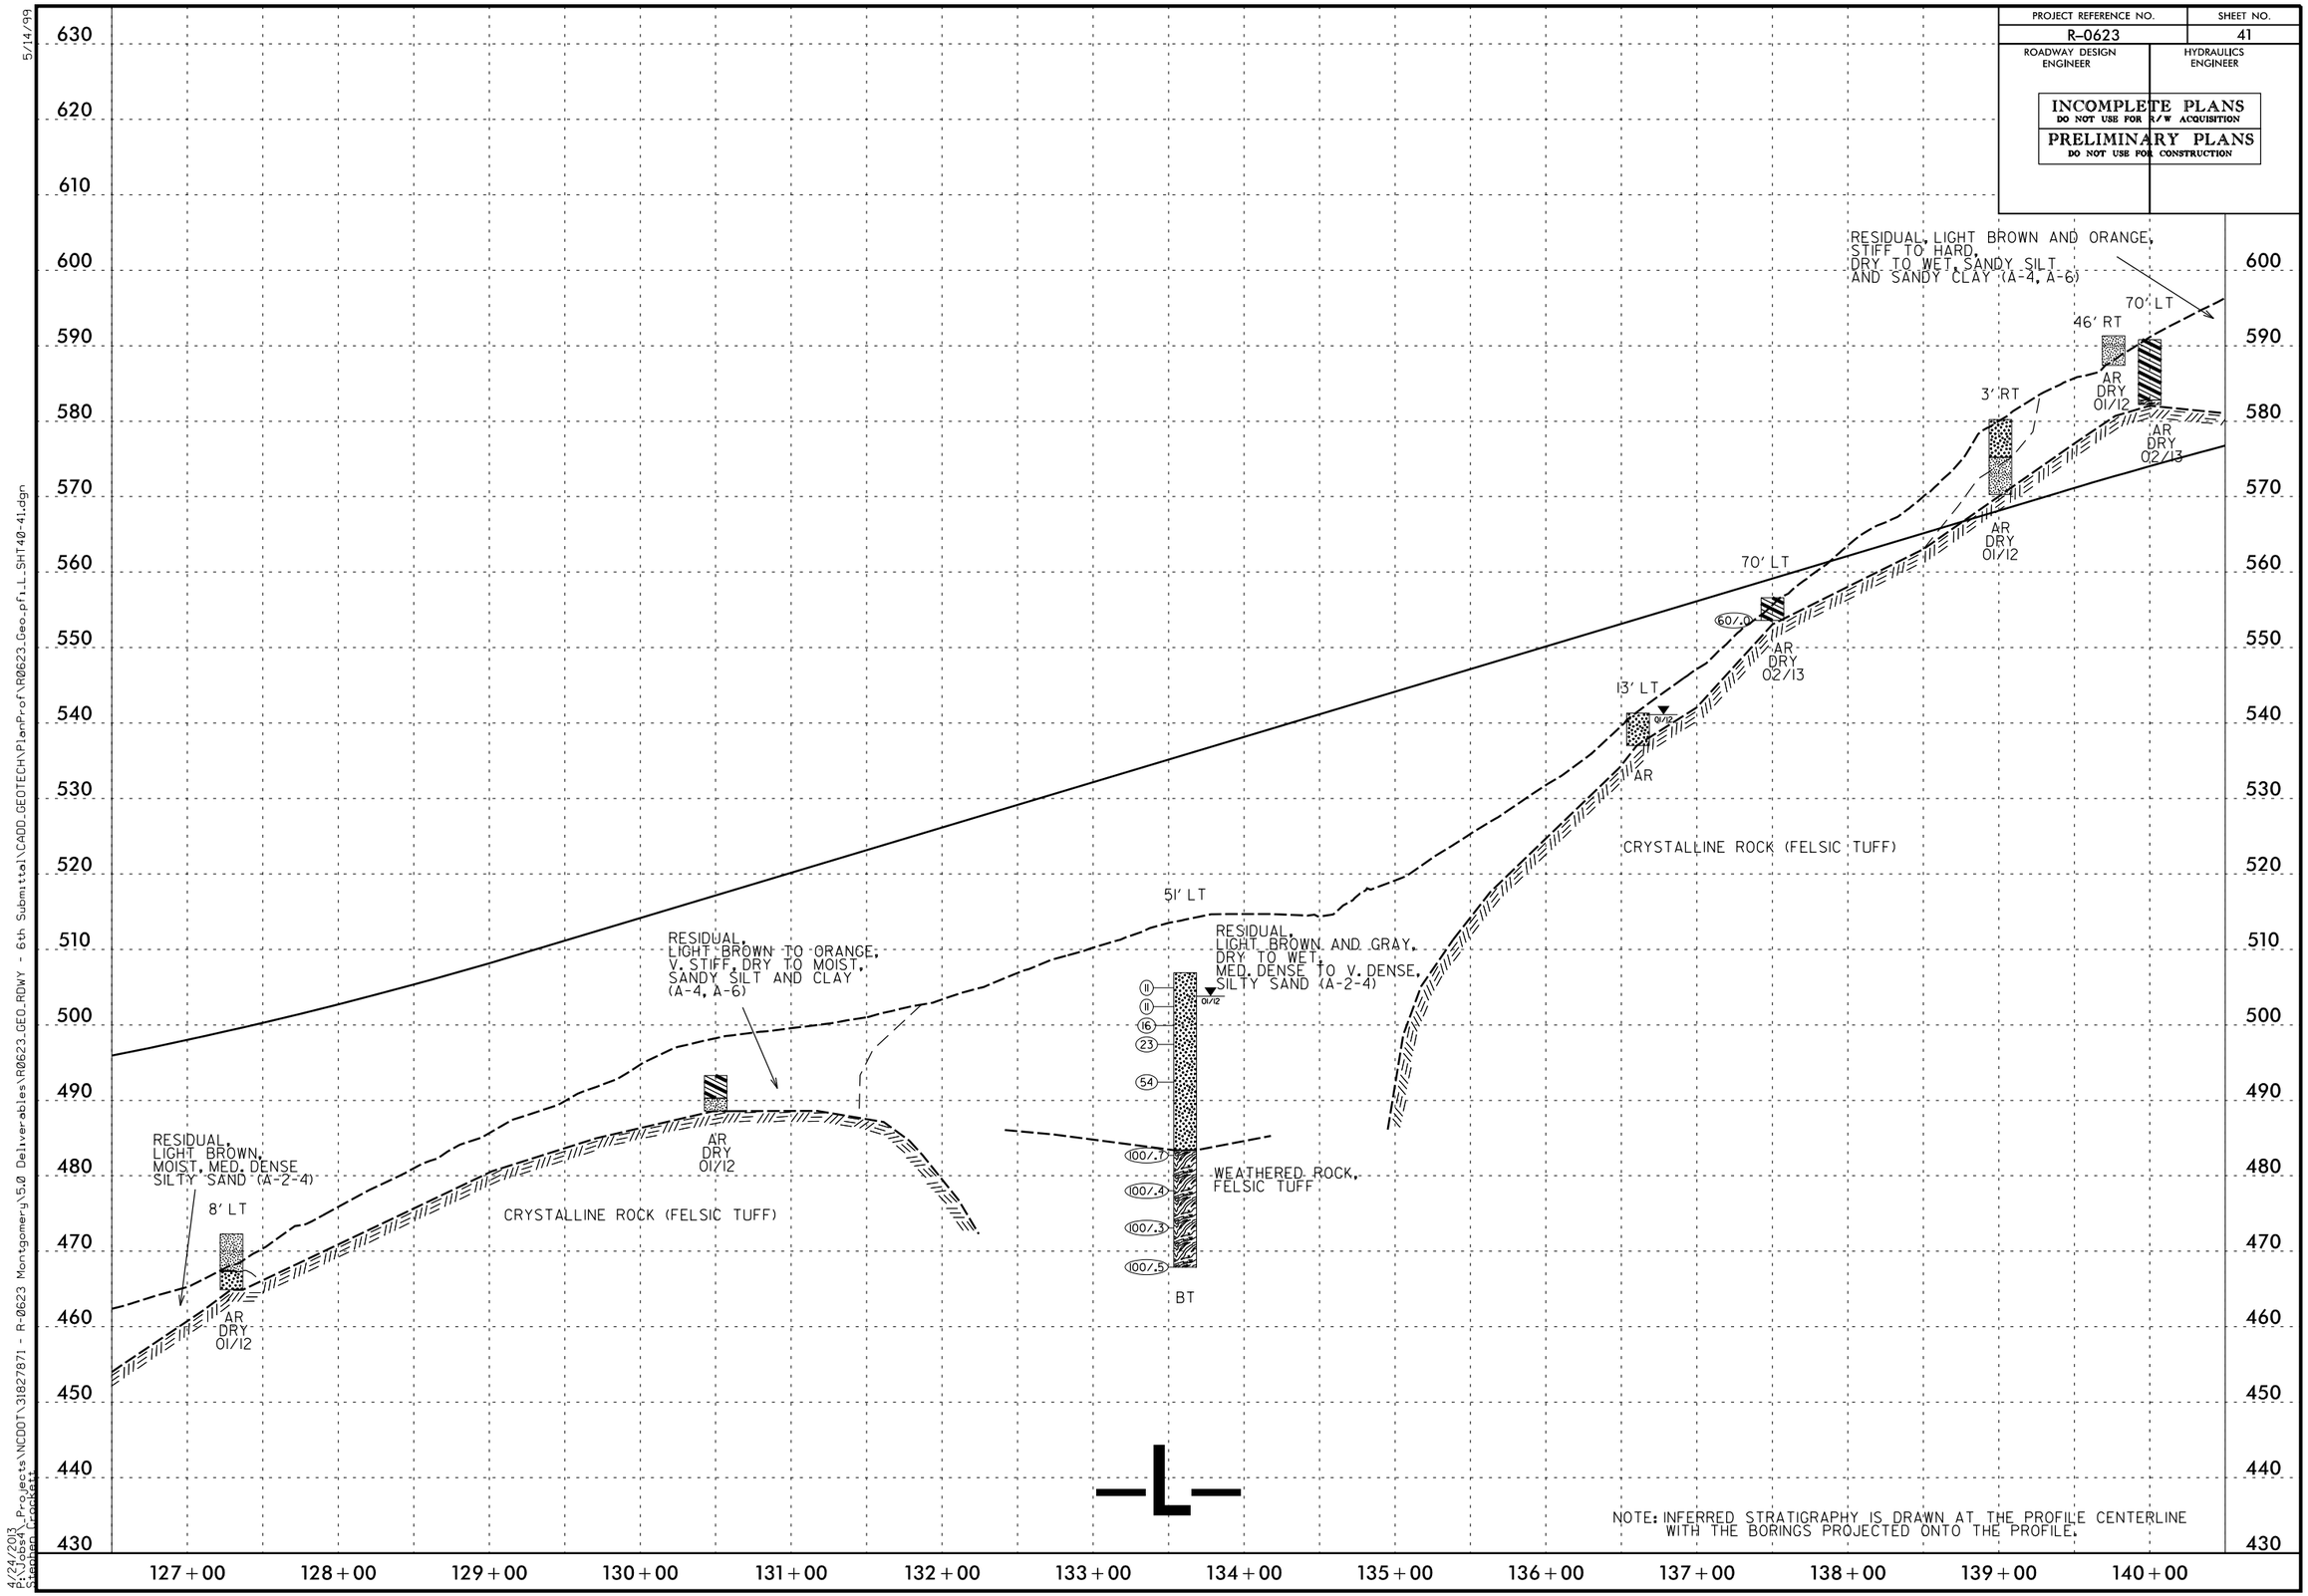

5/14/99

4/24/2013
Stephen Crockett
C:\Projects\NCDOT\31827871 - R-0623 Montgomery\5.0 Deliverables\R0623_GEO_RDWY - 6th Submittal\CADD_GEOTECH\PlanProf\R0623_Geo_pfl_SHT40-41.dgn