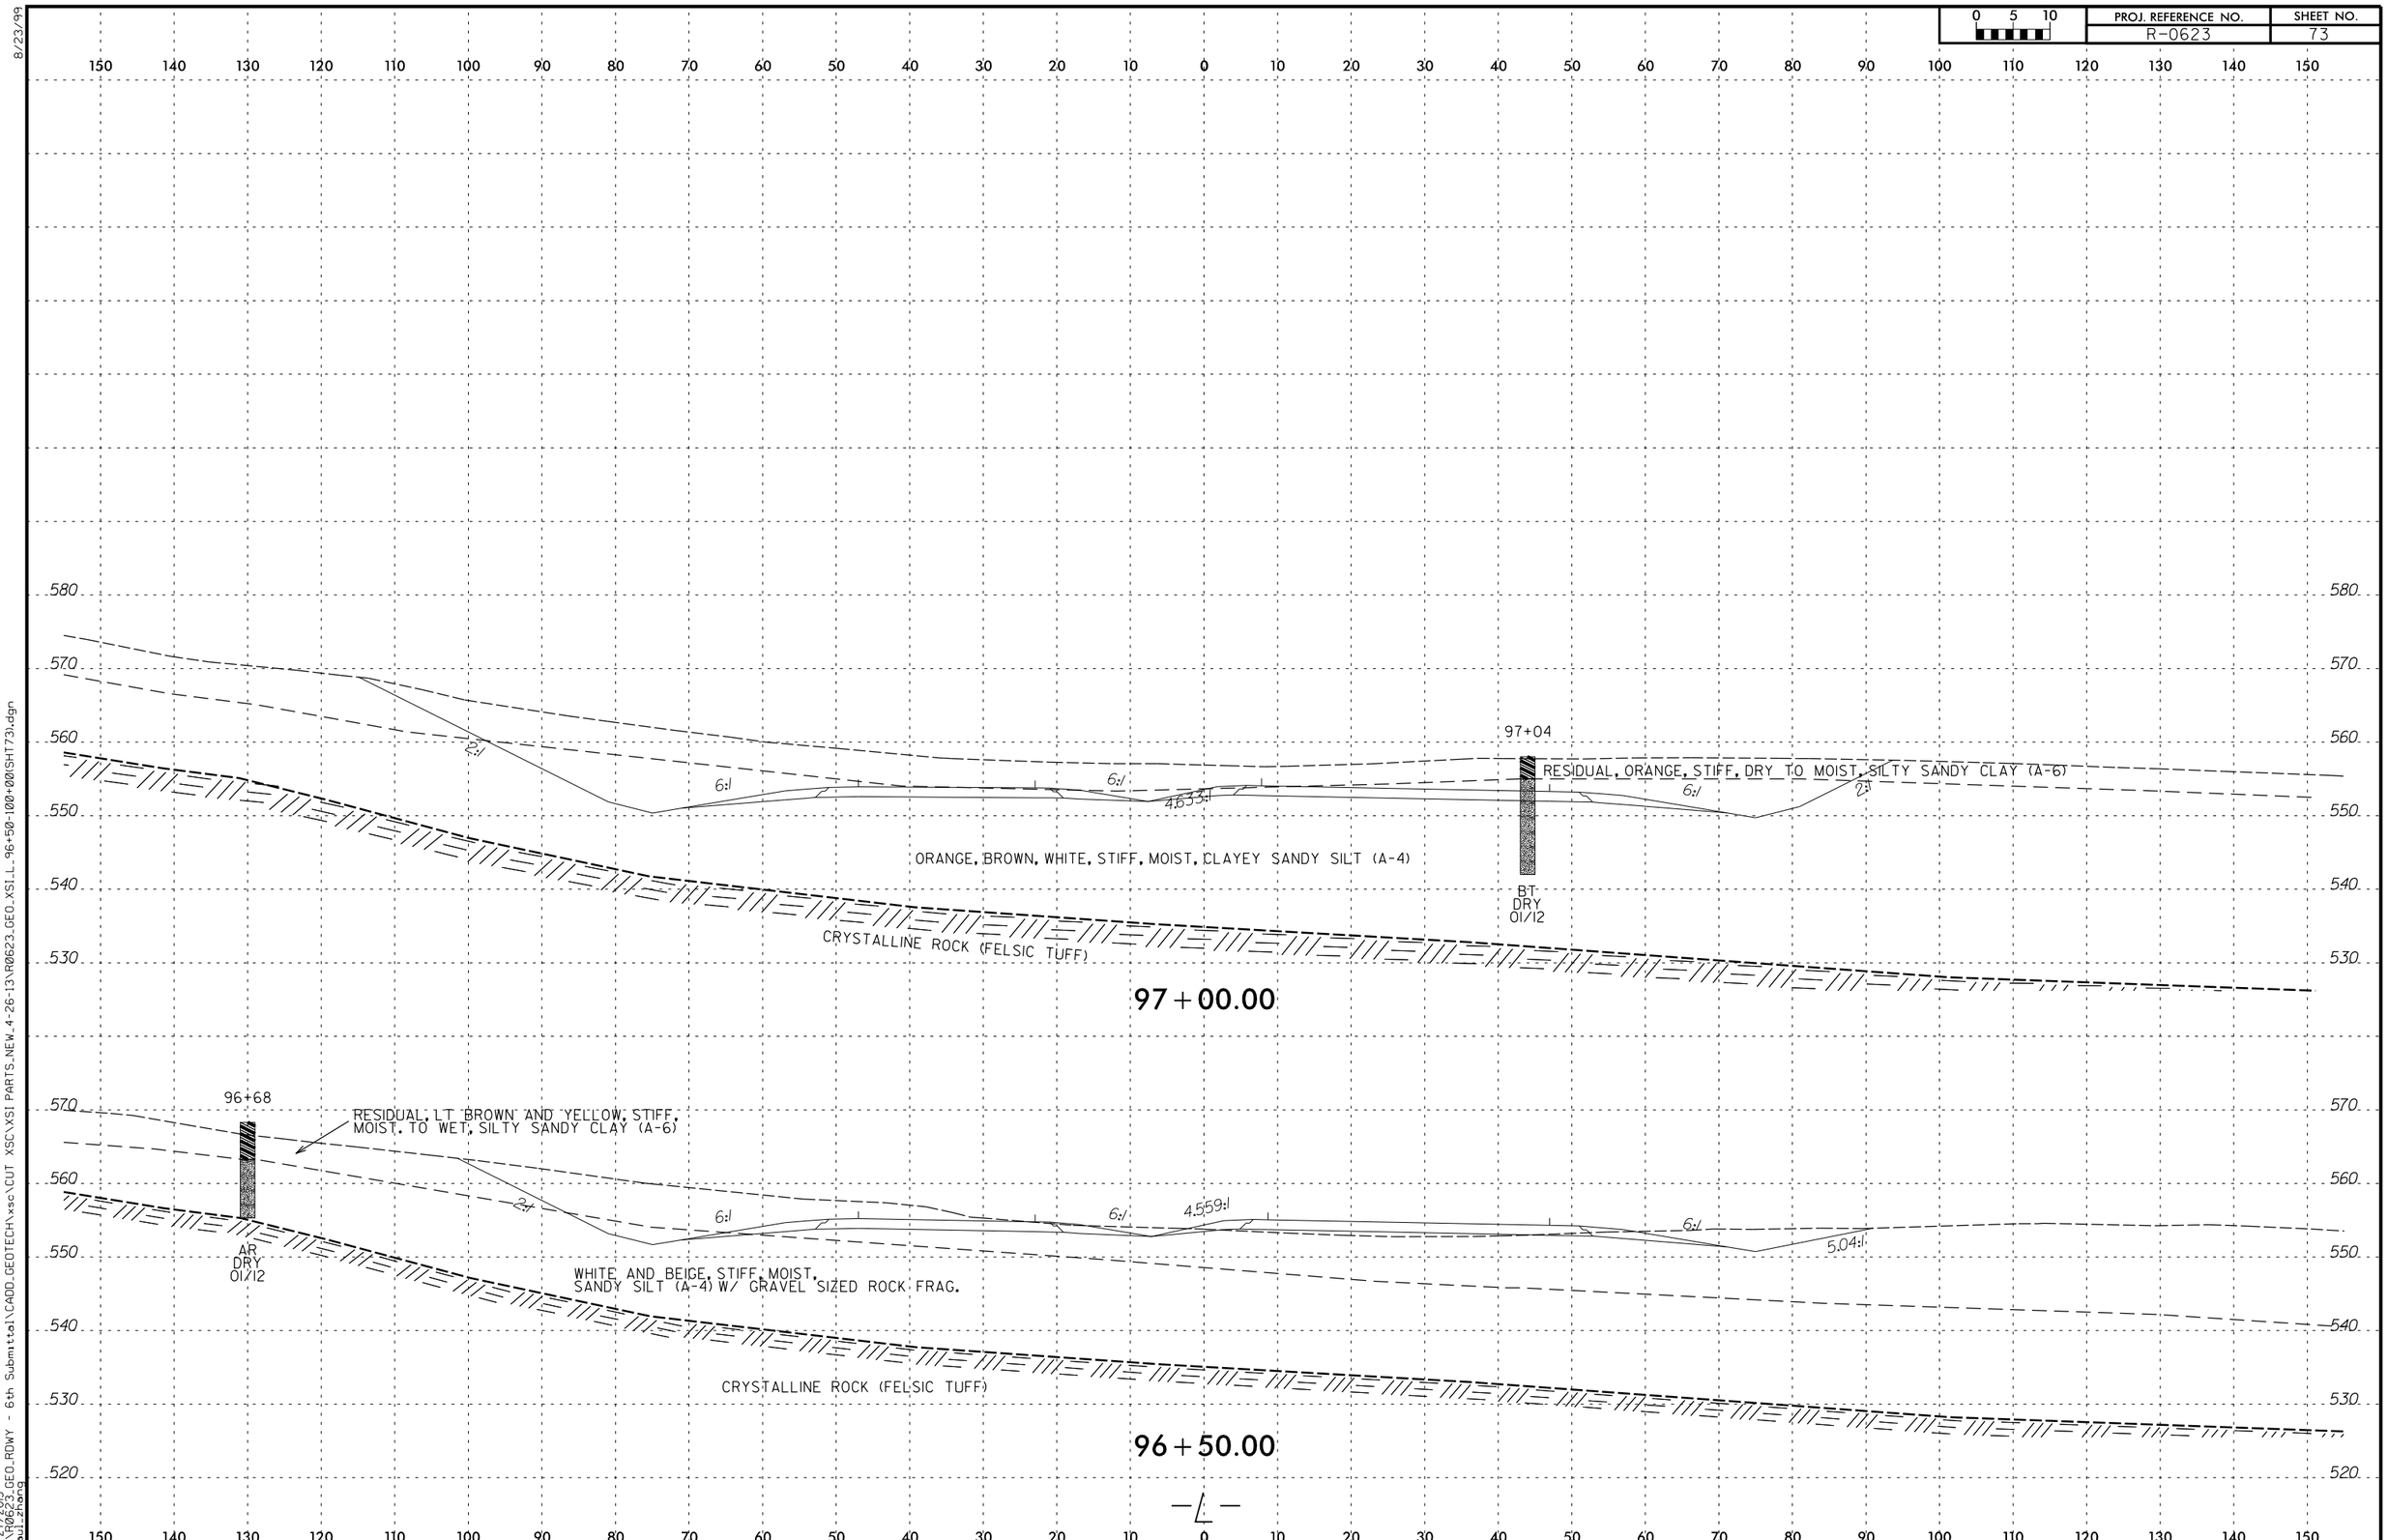
0 5 10
PROJ. REFERENCE NO.
R-0623
SHEET NO.
73
580
570
560
550
540
530
520
97+04
RESIDUAL, ORANGE, STIFF, DRY TO MOIST, SILTY SANDY CLAY (A-6)
2:1
6:1
4.633:1
ORANGE, BROWN, WHITE, STIFF, MOIST, CLAYEY SANDY SILT (A-4)
BT
DRY
01/12
CRYSTALLINE ROCK (FELSIC TUFF)
97+00.00
96+68
RESIDUAL, LT BROWN AND YELLOW, STIFF,
MOIST, TO WET, SILTY SANDY CLAY (A-6)
4.559:1
5.04:1
AR
DRY
01/12
WHITE AND BEIGE, STIFF, MOIST,
SANDY SILT (A-4) W/ GRAVEL SIZED ROCK FRAG.
96+50.00
8/23/99
H:\R0623_GEO_RDWY - 6th Submittal\CADD_GEOTECH\xsc\CUT XSC\XSI PARTS_NEW_4-26-13\R0623_GEO_XSI_L_96+50-100+00\SHT73\.dgn
4/27/2013
paul.zhang