PROJECT REFERENCE NO.	SHEET NO.
R-0623	6
R/W SHEET NO.	
ROADWAY DESIGN ENGINEER	HYDRAULICS ENGINEER

INCOMPLETE PLANS
DO NOT USE FOR R/W ACQUISITION

PRELIMINARY PLANS
DO NOT USE FOR CONSTRUCTION

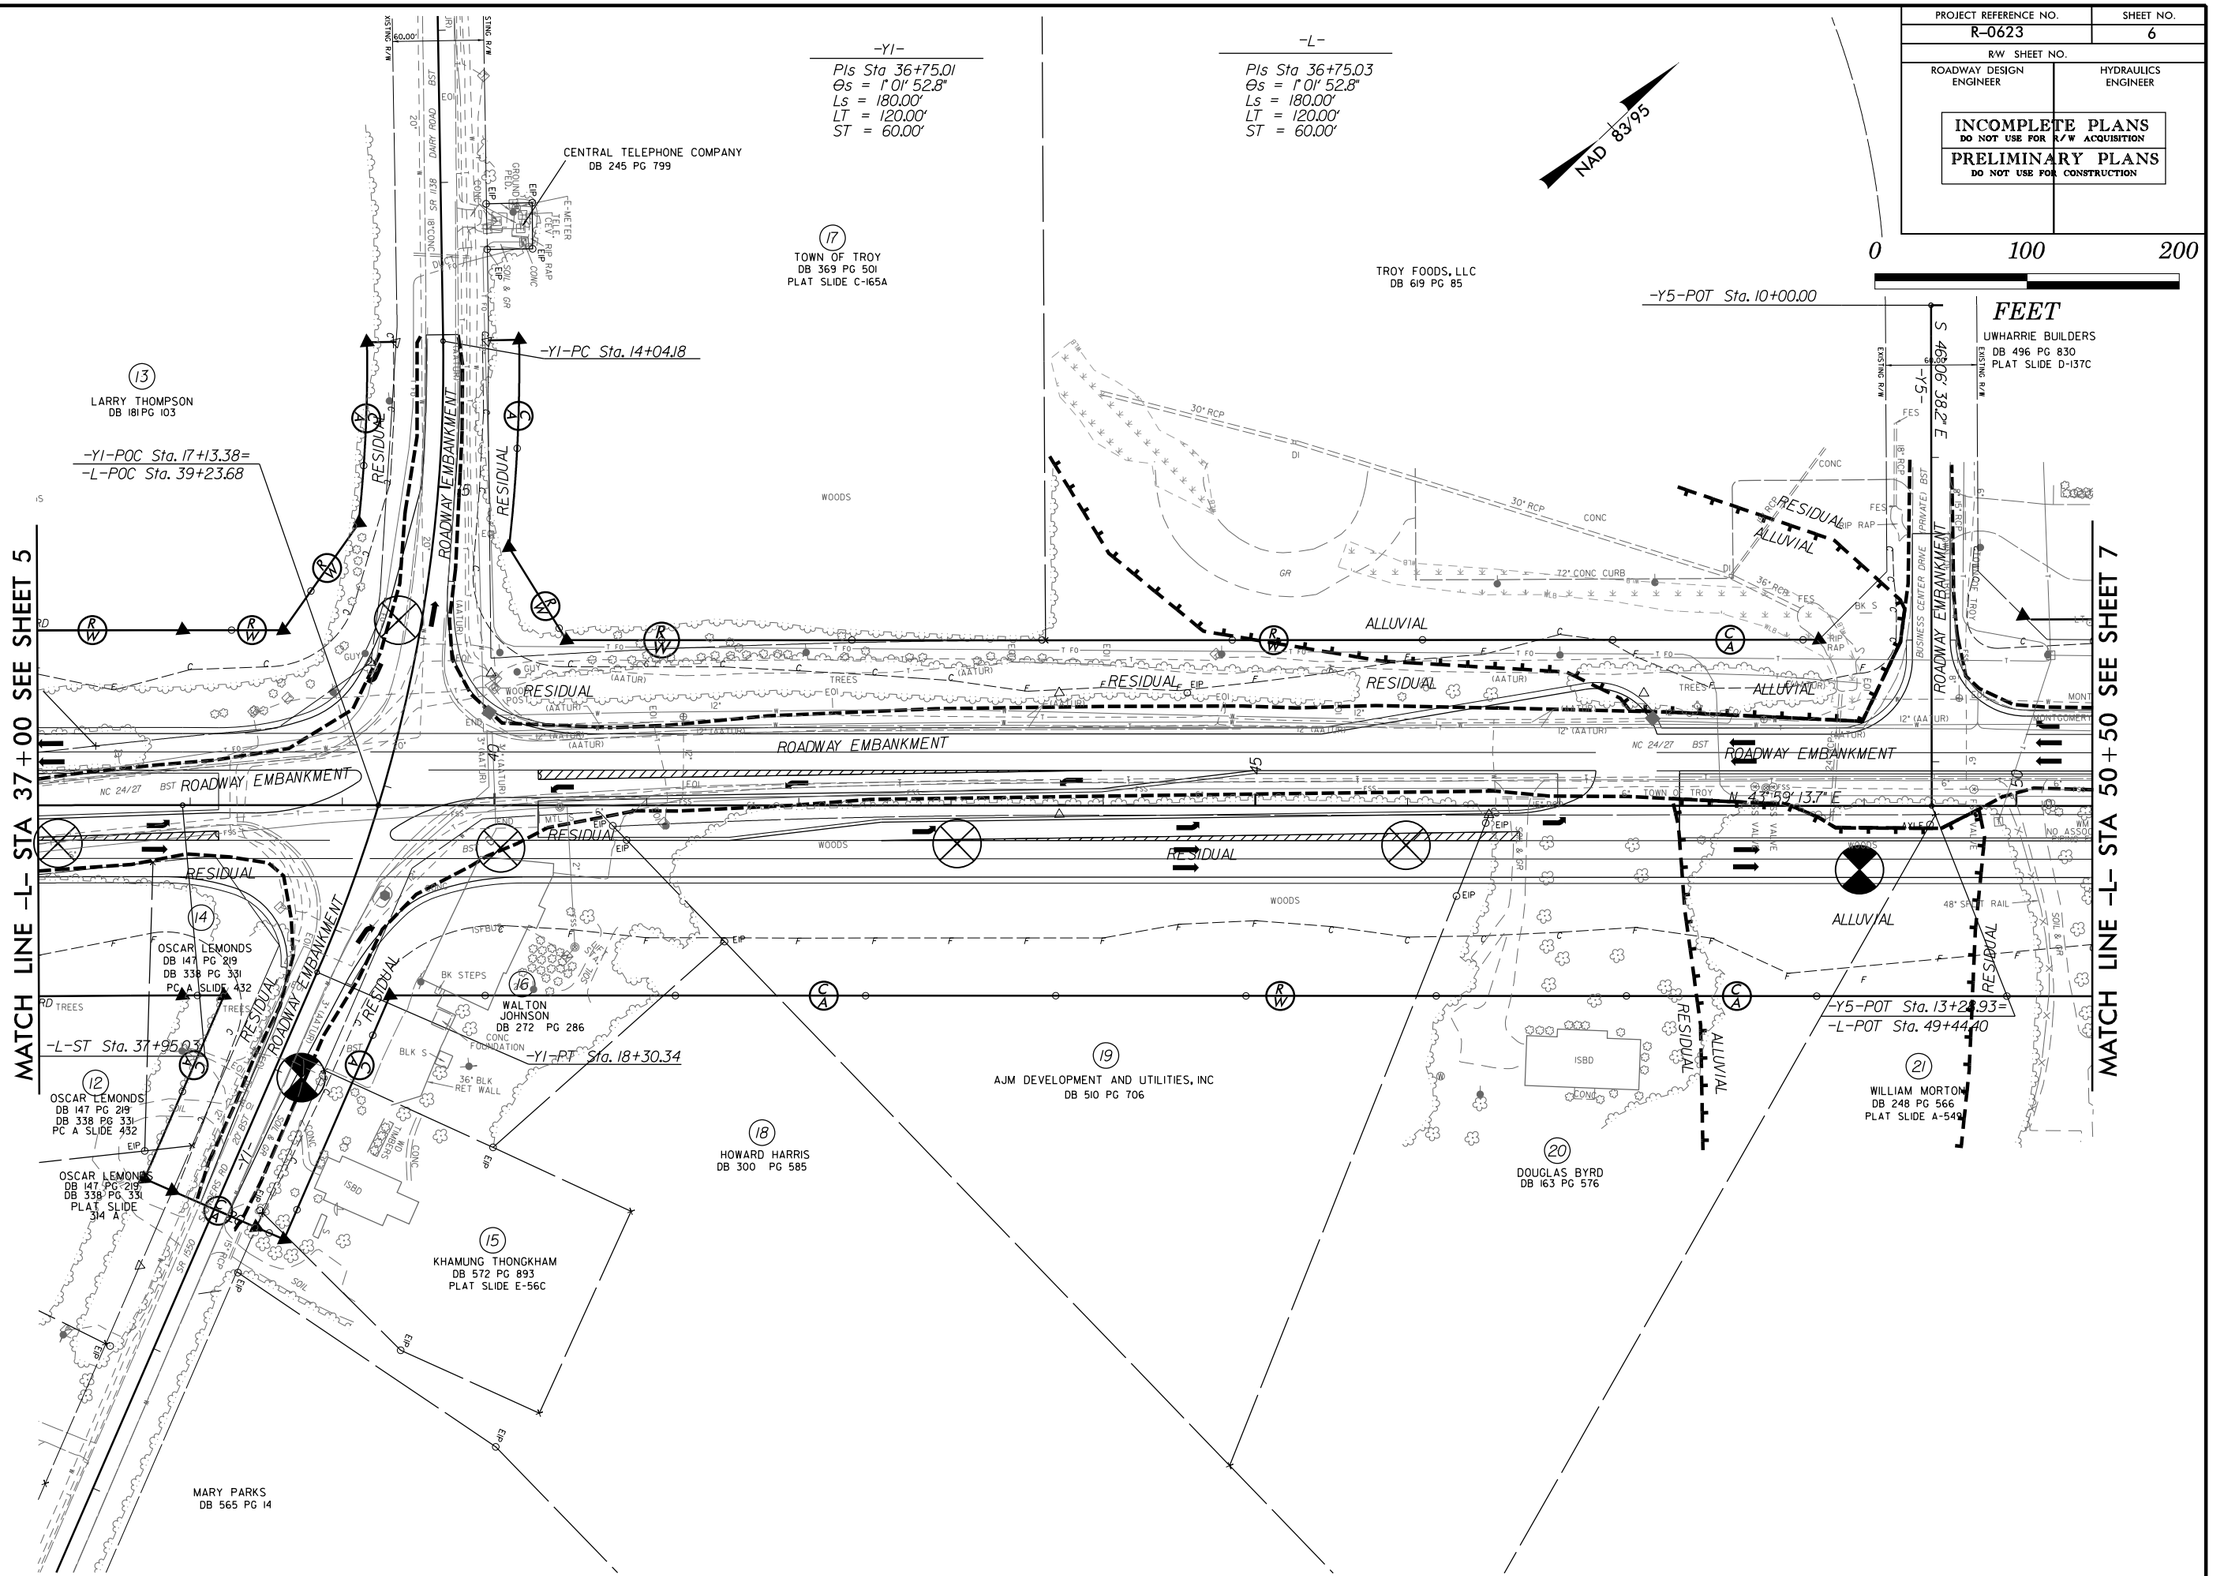
-Y1-
PIs Sta 36+75.01
Θs = 1° 01' 52.8"
Ls = 180.00'
LT = 120.00'
ST = 60.00'
-L-
PIs Sta 36+75.03
Θs = 1° 01' 52.8"
Ls = 180.00'
LT = 120.00'
ST = 60.00'
NAD 83/95
0 100 200
FEET
-Y5-POT Sta. 10+00.00
-Y1-PC Sta. 14+04.18
-Y1-POC Sta. 17+13.38=
-L-POC Sta. 39+23.68
-L-ST Sta. 37+95.03
-Y1-PT Sta. 18+30.34
-Y5-POT Sta. 13+24.93=
-L-POT Sta. 49+44.40
MATCH LINE -L- STA 37+00 SEE SHEET 5
MATCH LINE -L- STA 50+50 SEE SHEET 7
ROADWAY EMBANKMENT
RESIDUAL
ALLUVIAL
CENTRAL TELEPHONE COMPANY
DB 245 PG 799
TOWN OF TROY
DB 369 PG 501
PLAT SLIDE C-165A
TROY FOODS, LLC
DB 619 PG 85
UWHARRIE BUILDERS
DB 496 PG 830
PLAT SLIDE D-137C
LARRY THOMPSON
DB 181PG 103
OSCAR LEMONDS
DB 147 PG 219
DB 338 PG 331
PC A SLIDE 432
WALTON JOHNSON
DB 272 PG 286
AJM DEVELOPMENT AND UTILITIES, INC
DB 510 PG 706
HOWARD HARRIS
DB 300 PG 585
KHAMUNG THONGKHAM
DB 572 PG 893
PLAT SLIDE E-56C
DOUGLAS BYRD
DB 163 PG 576
WILLIAM MORTON
DB 248 PG 566
PLAT SLIDE A-549
MARY PARKS
DB 565 PG 14
OSCAR LEMONDS
DB 147 PG 219
DB 338 PG 331
PLAT SLIDE
314 A
N 43°59' 13.7" E
S 46°36' 32.4" E
WOODS
TREES
ISBD
BK STEPS
BLK S
36" BLK RET WALL
CONC FOUNDATION
30" RCP
12" CONC CURB
36" RCP
48" SAFETY RAIL
BUSINESS CENTER DRIVE
(PRIVATE)
TOWN OF TROY
NC 24/27
BST
EXISTING R/W
DAIRY ROAD
SR 1108
SR 1109
SR