PROJECT REFERENCE NO.	SHEET NO.
R-0623	31
R/W SHEET NO.	
ROADWAY DESIGN ENGINEER	HYDRAULICS ENGINEER

INCOMPLETE PLANS
DO NOT USE FOR R/W ACQUISITION

PRELIMINARY PLANS
DO NOT USE FOR CONSTRUCTION

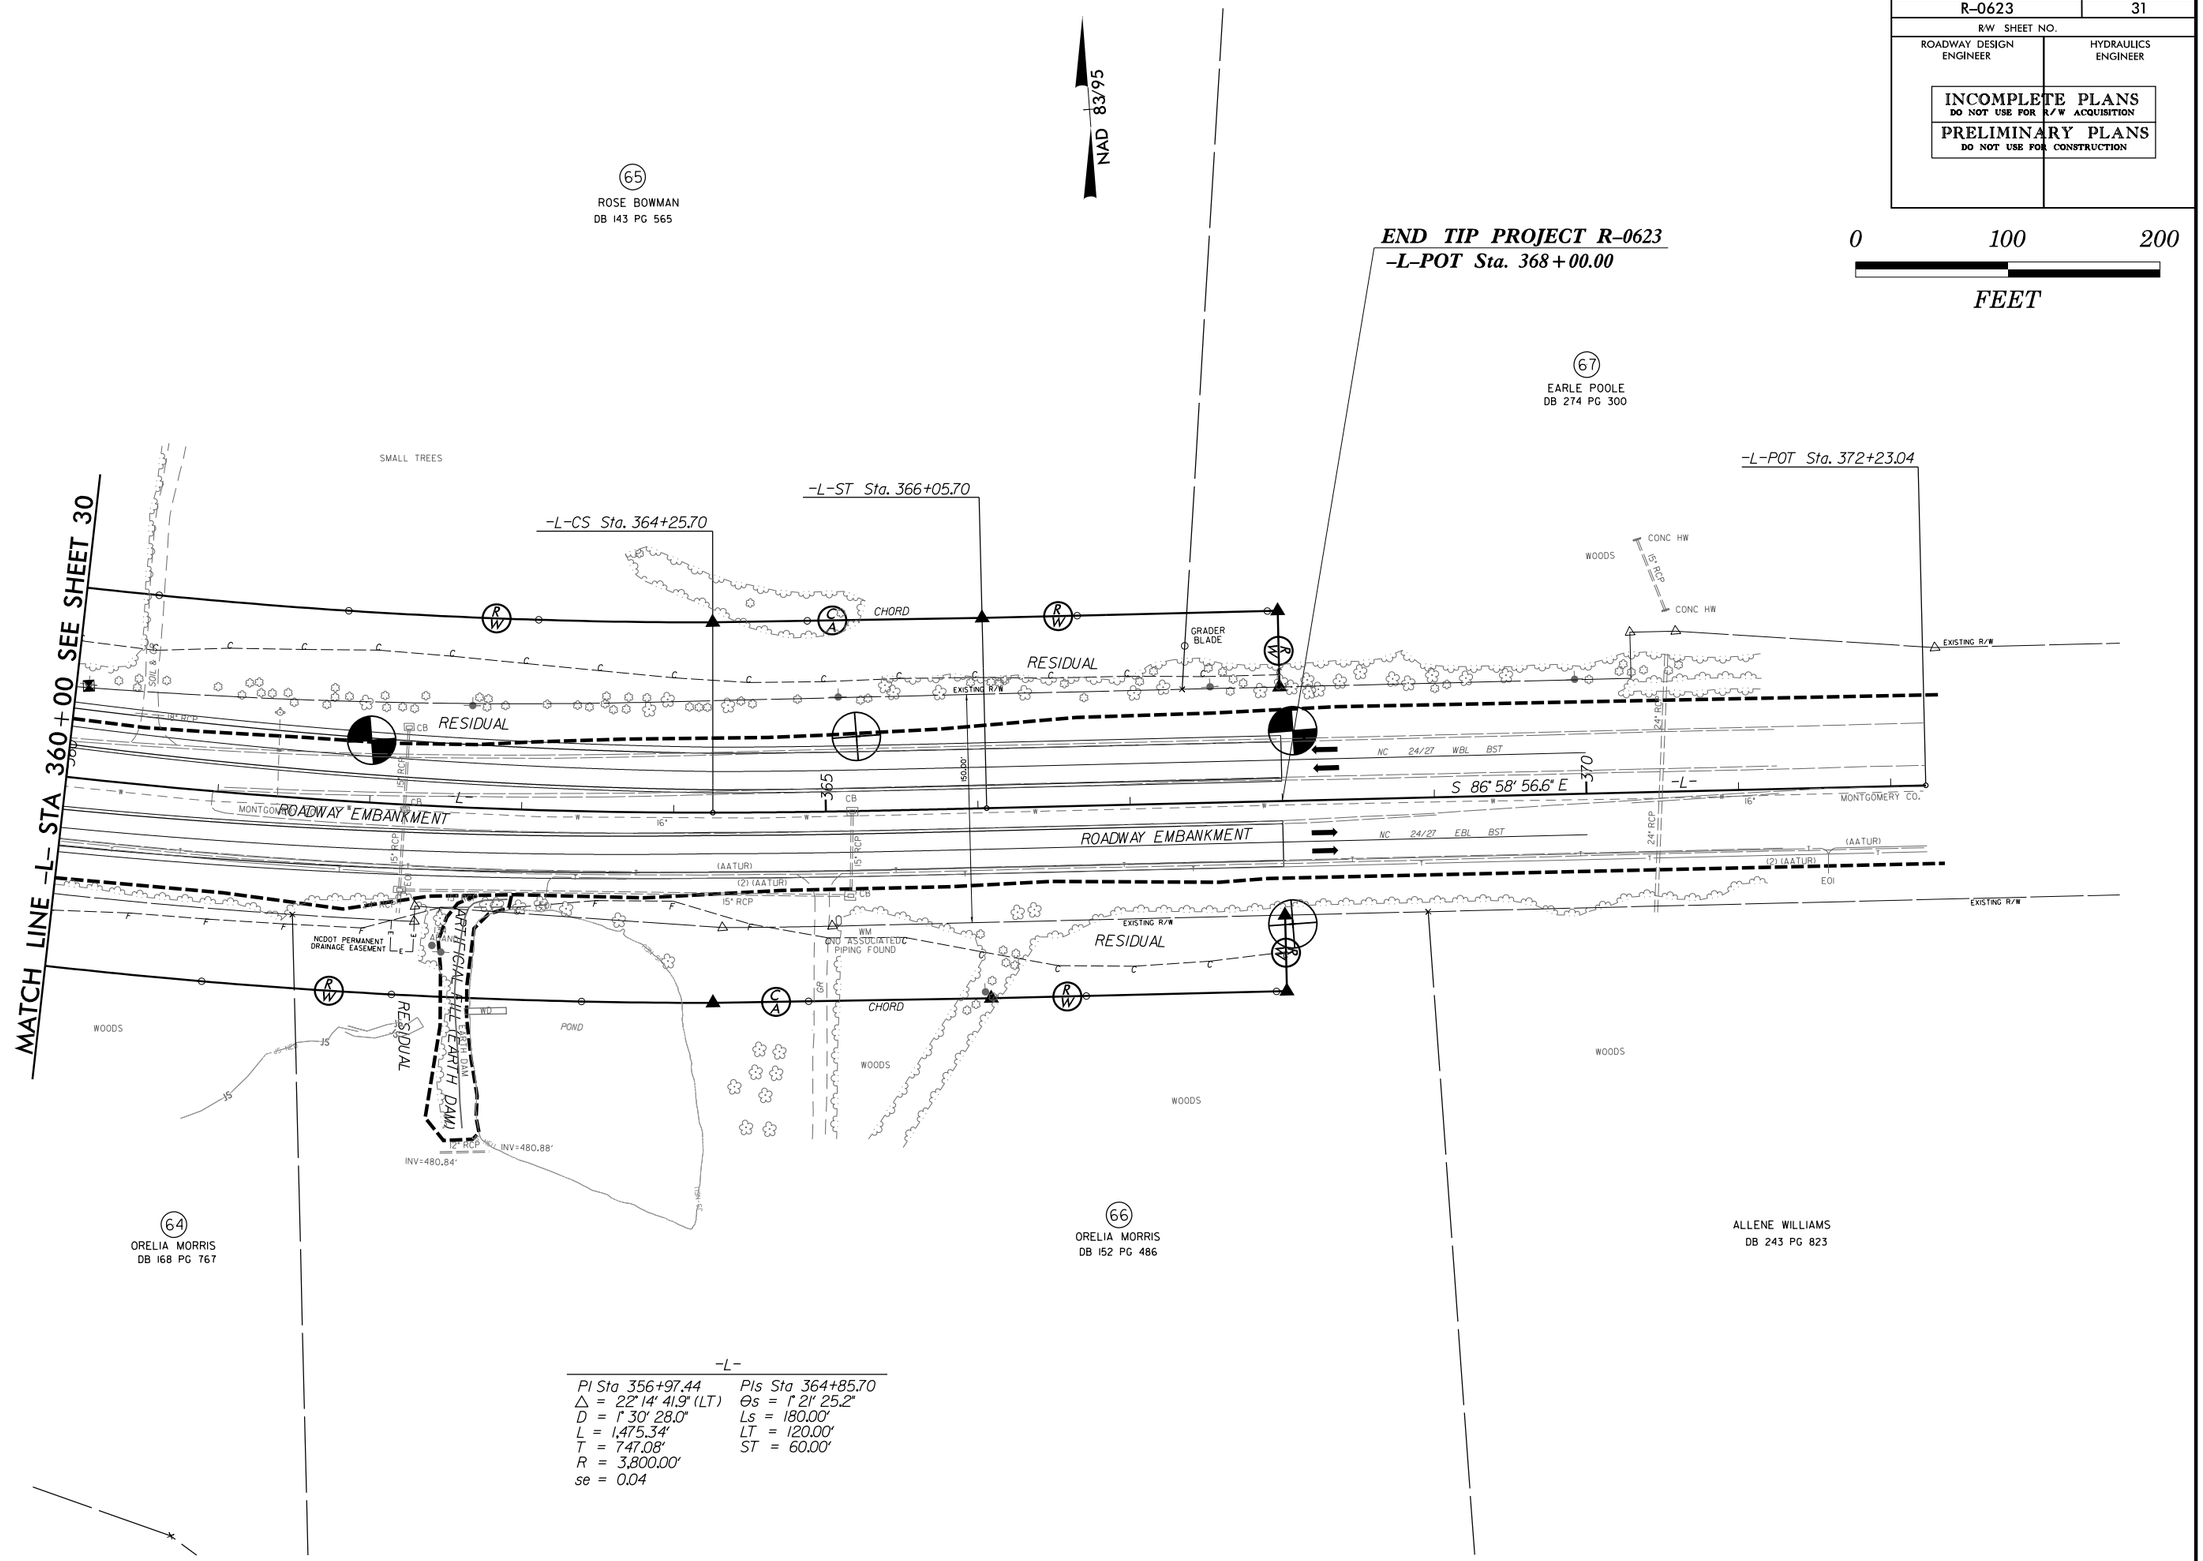

-L-

PI Sta 356+97.44	PIs Sta 364+85.70
Δ = 22° 14' 41.9" (LT)	Θs = 1° 21' 25.2"
D = 1° 30' 28.0"	Ls = 180.00'
L = 1,475.34'	LT = 120.00'
T = 747.08'	ST = 60.00'
R = 3,800.00'	
se = 0.04	

REVISIONS

8/17/99

4/26/2013
H:\R0623_GEO_RDWY - 6th Submittal\CADD_GEOTECH\PlanProf\R0623_GEO_inv_031.dgn
Stephen Crockett