PROJECT REFERENCE NO.	SHEET NO.
R-0623	28
R/W SHEET NO.	
ROADWAY DESIGN ENGINEER	HYDRAULICS ENGINEER

INCOMPLETE PLANS
DO NOT USE FOR R/W ACQUISITION

PRELIMINARY PLANS
DO NOT USE FOR CONSTRUCTION

NAD 83/95

0 100 200
FEET

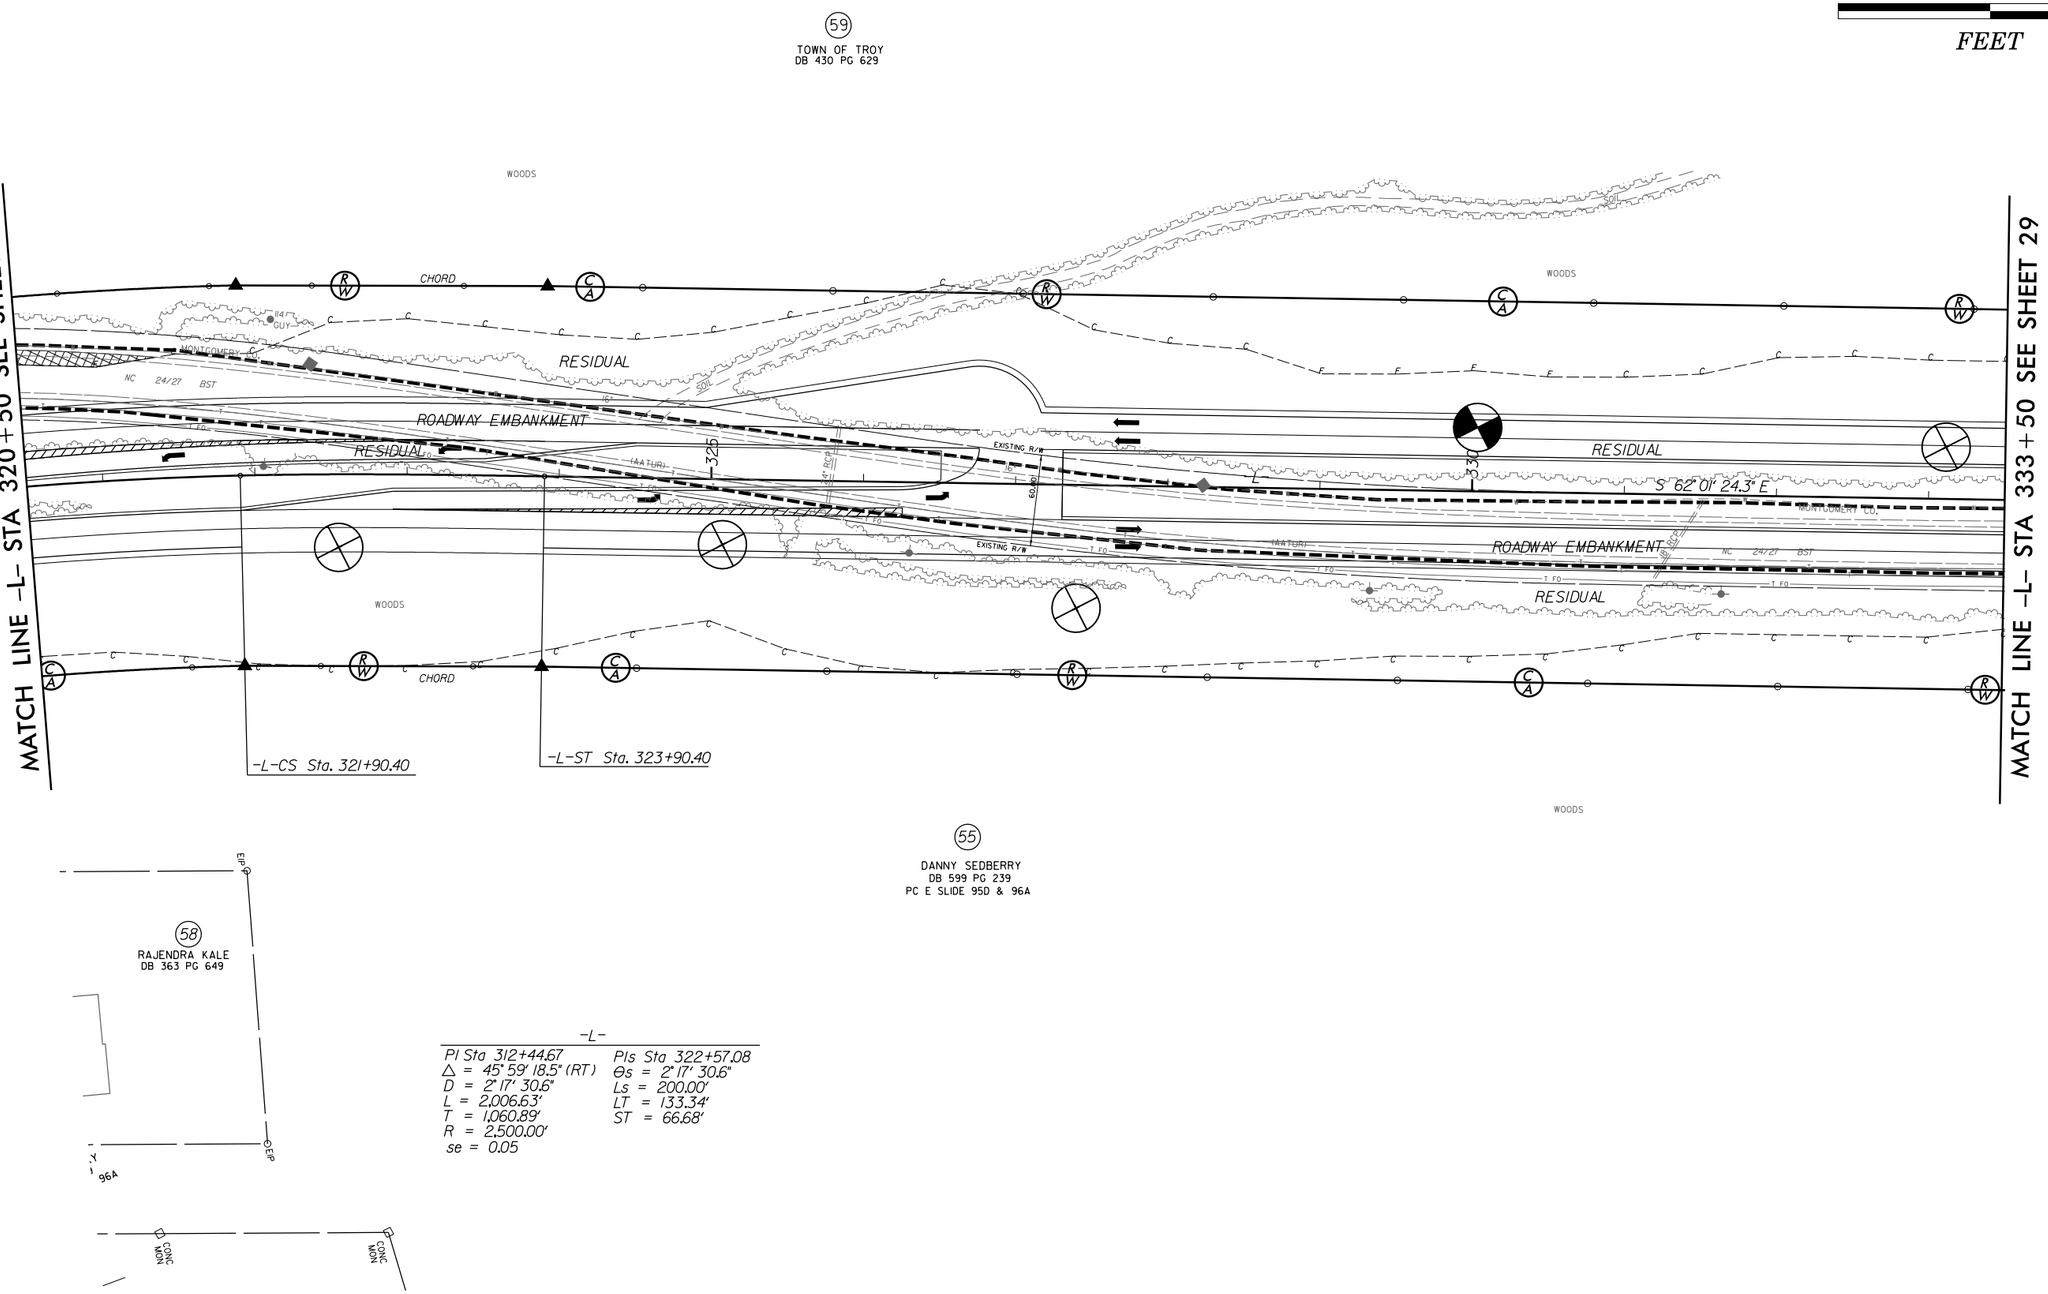

-L-

PI Sta 312+44.67	PIs Sta 322+57.08
△ = 45° 59' 18.5" (RT)	Θs = 2° 17' 30.6"
D = 2° 17' 30.6"	Ls = 200.00'
L = 2,006.63'	LT = 133.34'
T = 1,060.89'	ST = 66.68'
R = 2,500.00'	
se = 0.05	

REVISIONS

8/17/99

4/26/2013
H:\R0623_GEO_RDWY - 6th Submittal\CADD_GEOTECH\PlanProf\R0623_GEO_inv_028.dgn
Stephen Crockett