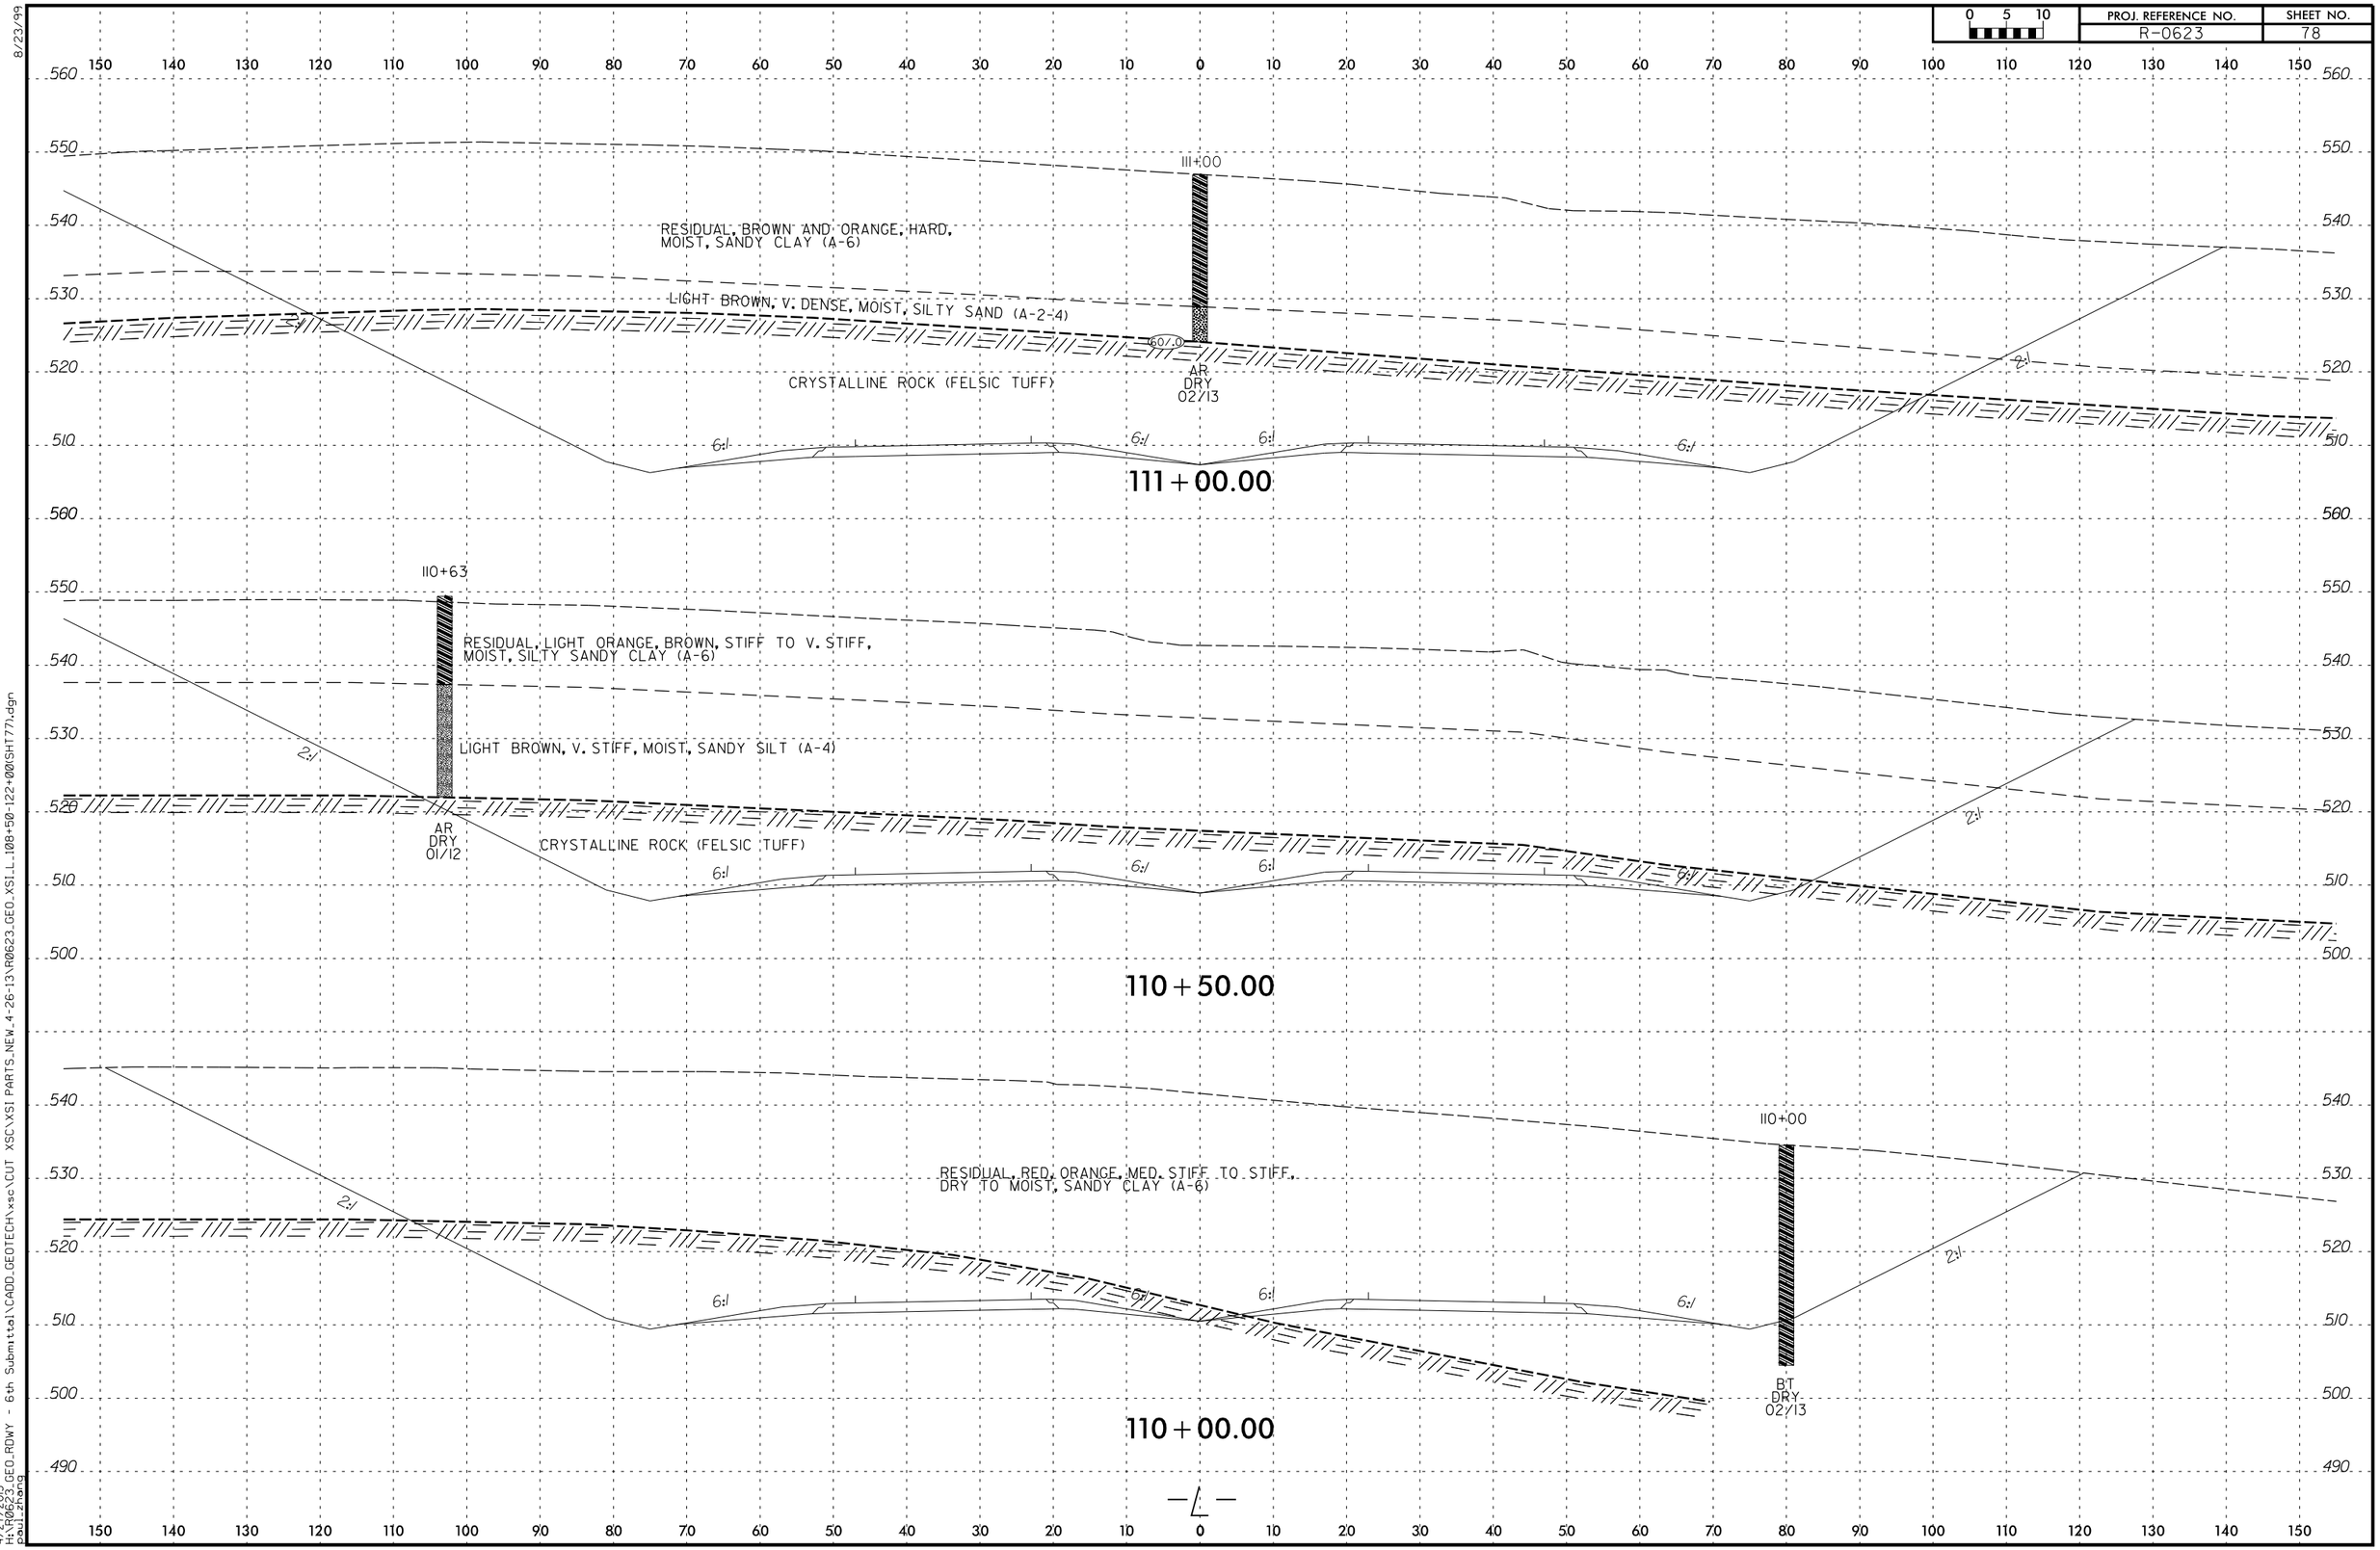
0 5 10
PROJ. REFERENCE NO.
R-0623
SHEET NO.
78
111+00
RESIDUAL, BROWN AND ORANGE, HARD, MOIST, SANDY CLAY (A-6)
LIGHT BROWN, V. DENSE, MOIST, SILTY SAND (A-2-4)
CRYSTALLINE ROCK (FELSIC TUFF)
AR
DRY
02/13
111+00.00
110+63
RESIDUAL, LIGHT ORANGE, BROWN, STIFF TO V. STIFF, MOIST, SILTY SANDY CLAY (A-6)
LIGHT BROWN, V. STIFF, MOIST, SANDY SILT (A-4)
AR
DRY
01/12
CRYSTALLINE ROCK (FELSIC TUFF)
110+50.00
110+00
RESIDUAL, RED, ORANGE, MED. STIFF TO STIFF, DRY TO MOIST, SANDY CLAY (A-6)
BT
DRY
02/13
110+00.00
6:1
2:1
8/23/99
4/27/2013
H:\R0623_GEO_RDWY - 6th Submittal\CADD_GEOTECH\xsc\CUT XSC\XSI PARTS_NEW_4-26-13\R0623_GEO_XSI_L_108+50-122+00(SH177).dgn
paul.zhang