PROJECT REFERENCE NO.	SHEET NO.
R-0623	44
ROADWAY DESIGN ENGINEER	HYDRAULICS ENGINEER

PRELIMINARY PLANS
DO NOT USE FOR CONSTRUCTION

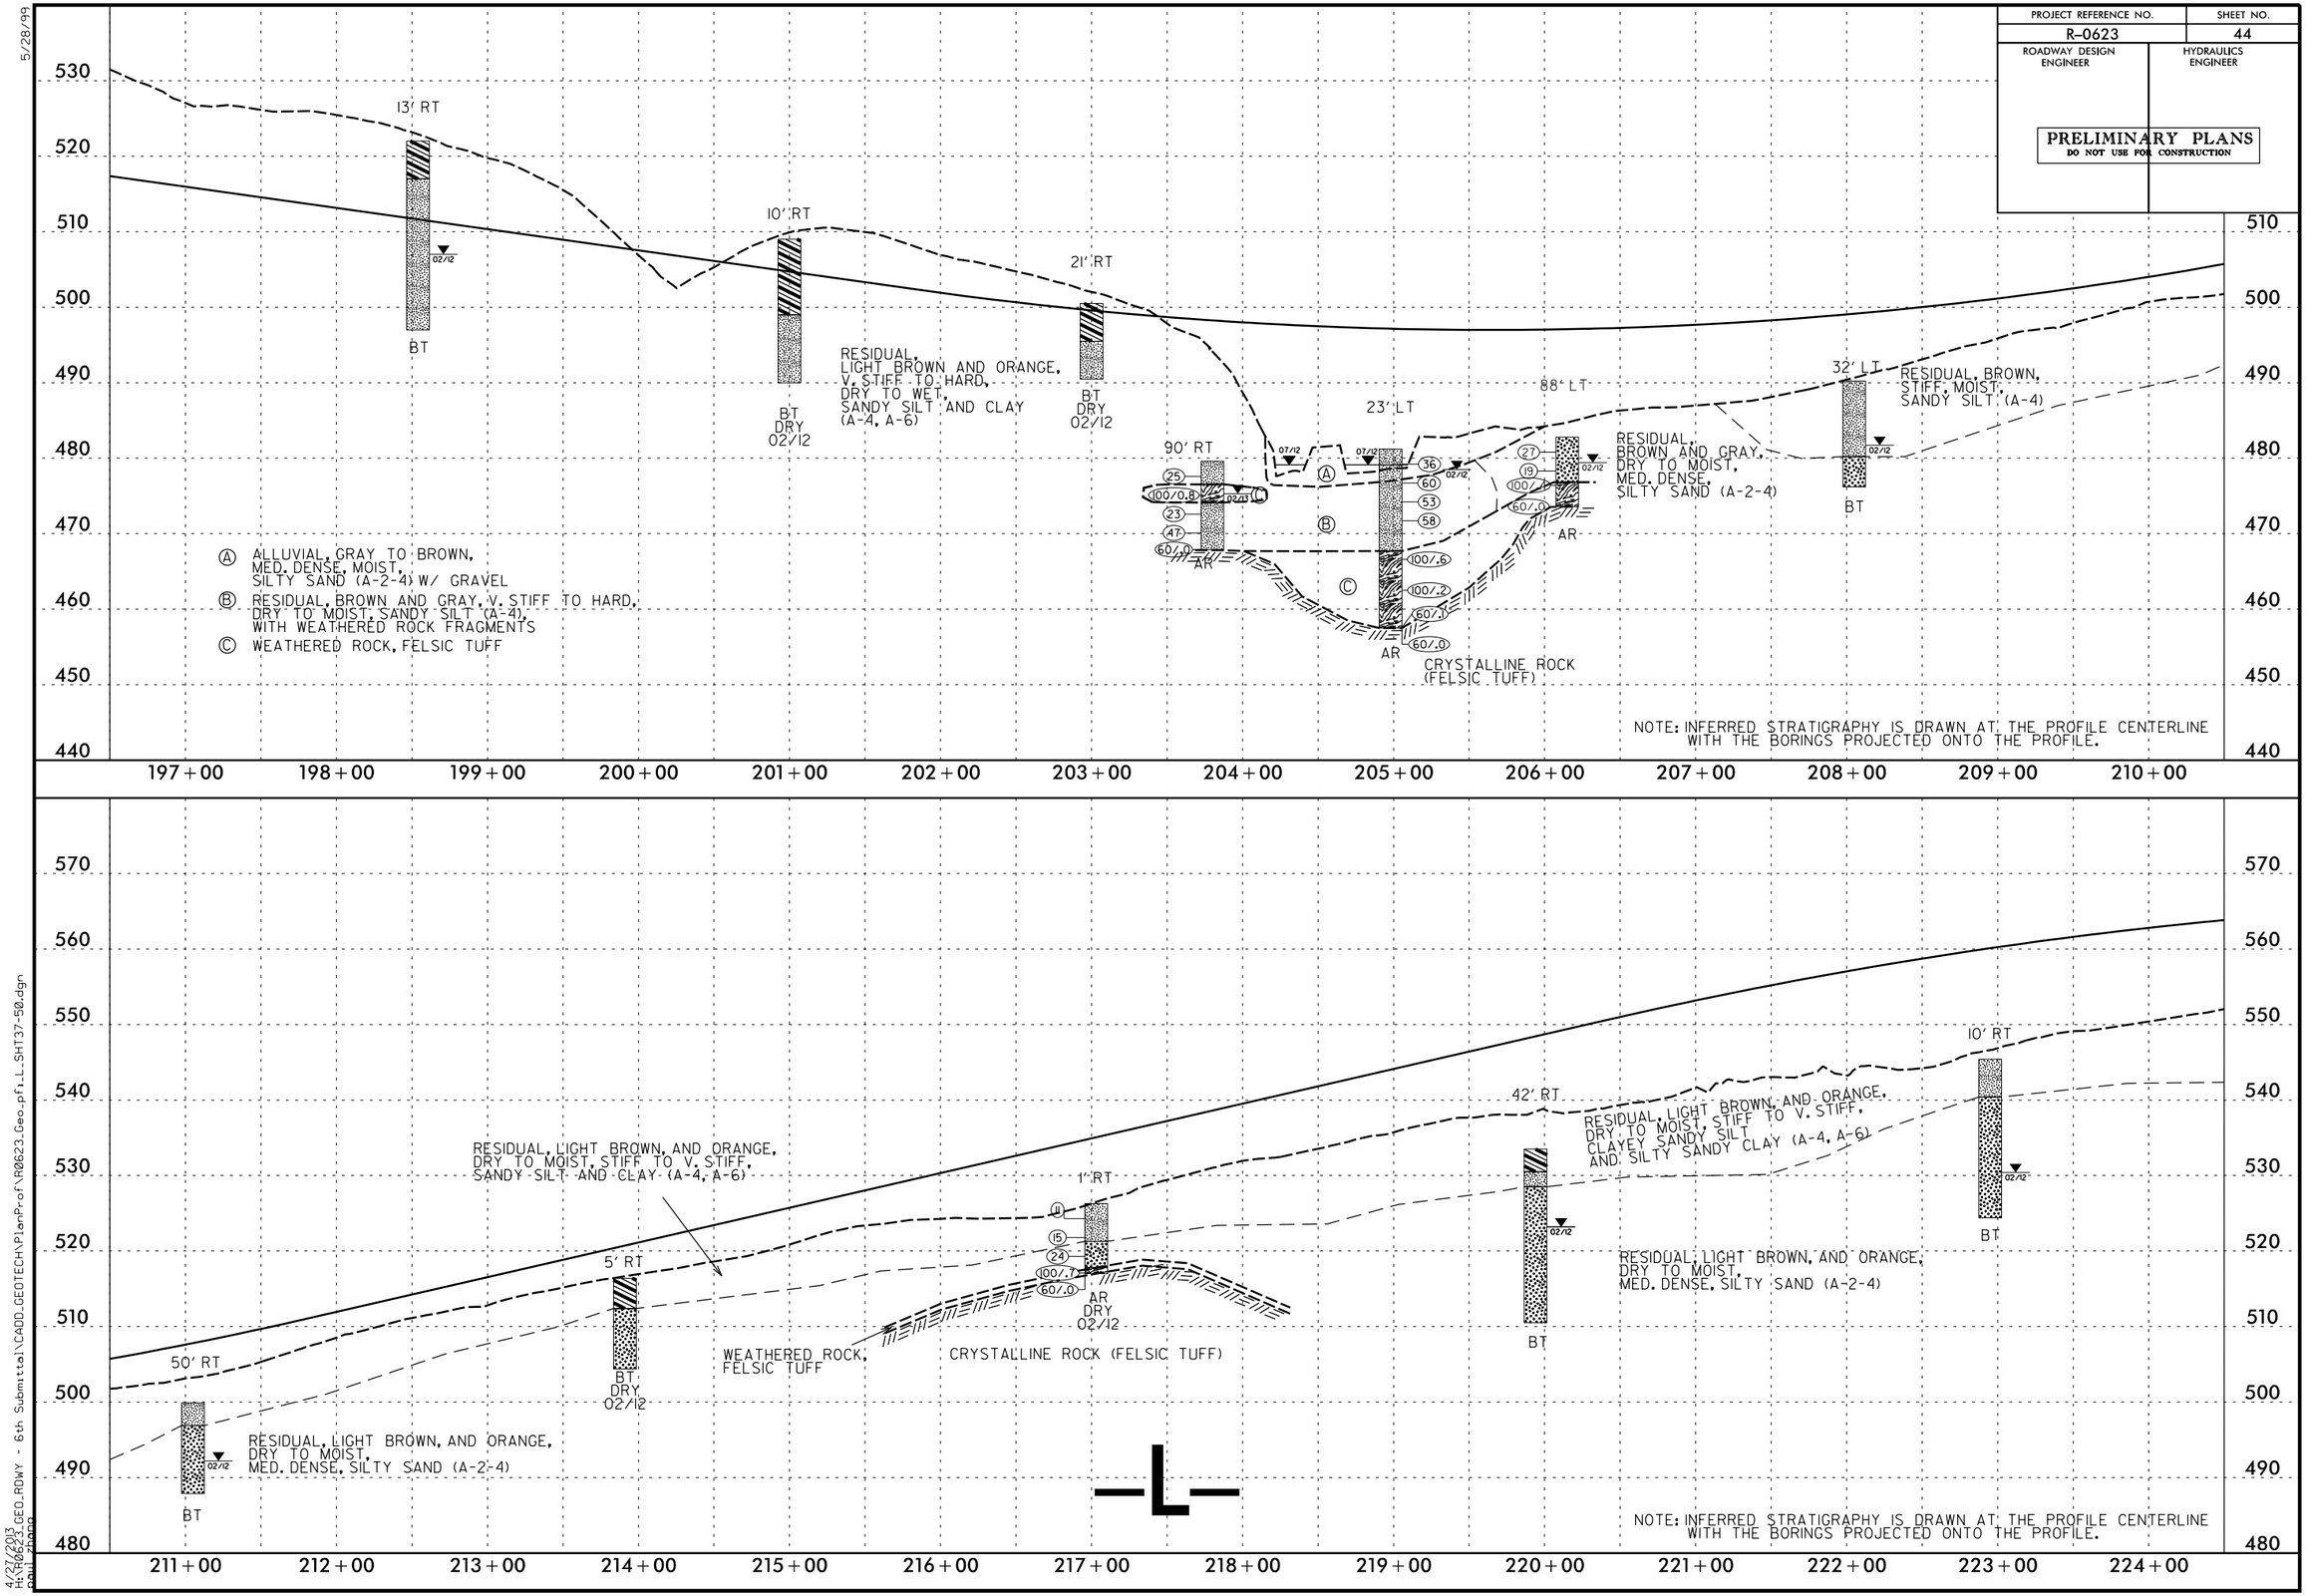

5/28/99

4/27/2003
H:\R0623\GEO.RDWY - 6th Submittal\CADD.GEOTECH\PlanProf\R0623.Geo.pfl.LL.SHT37-50.dgn
paul.zhang