PROJECT REFERENCE NO.	SHEET NO.
R-0623	16
R/W SHEET NO.	
ROADWAY DESIGN ENGINEER	HYDRAULICS ENGINEER

INCOMPLETE PLANS
DO NOT USE FOR R/W ACQUISITION

PRELIMINARY PLANS
DO NOT USE FOR CONSTRUCTION

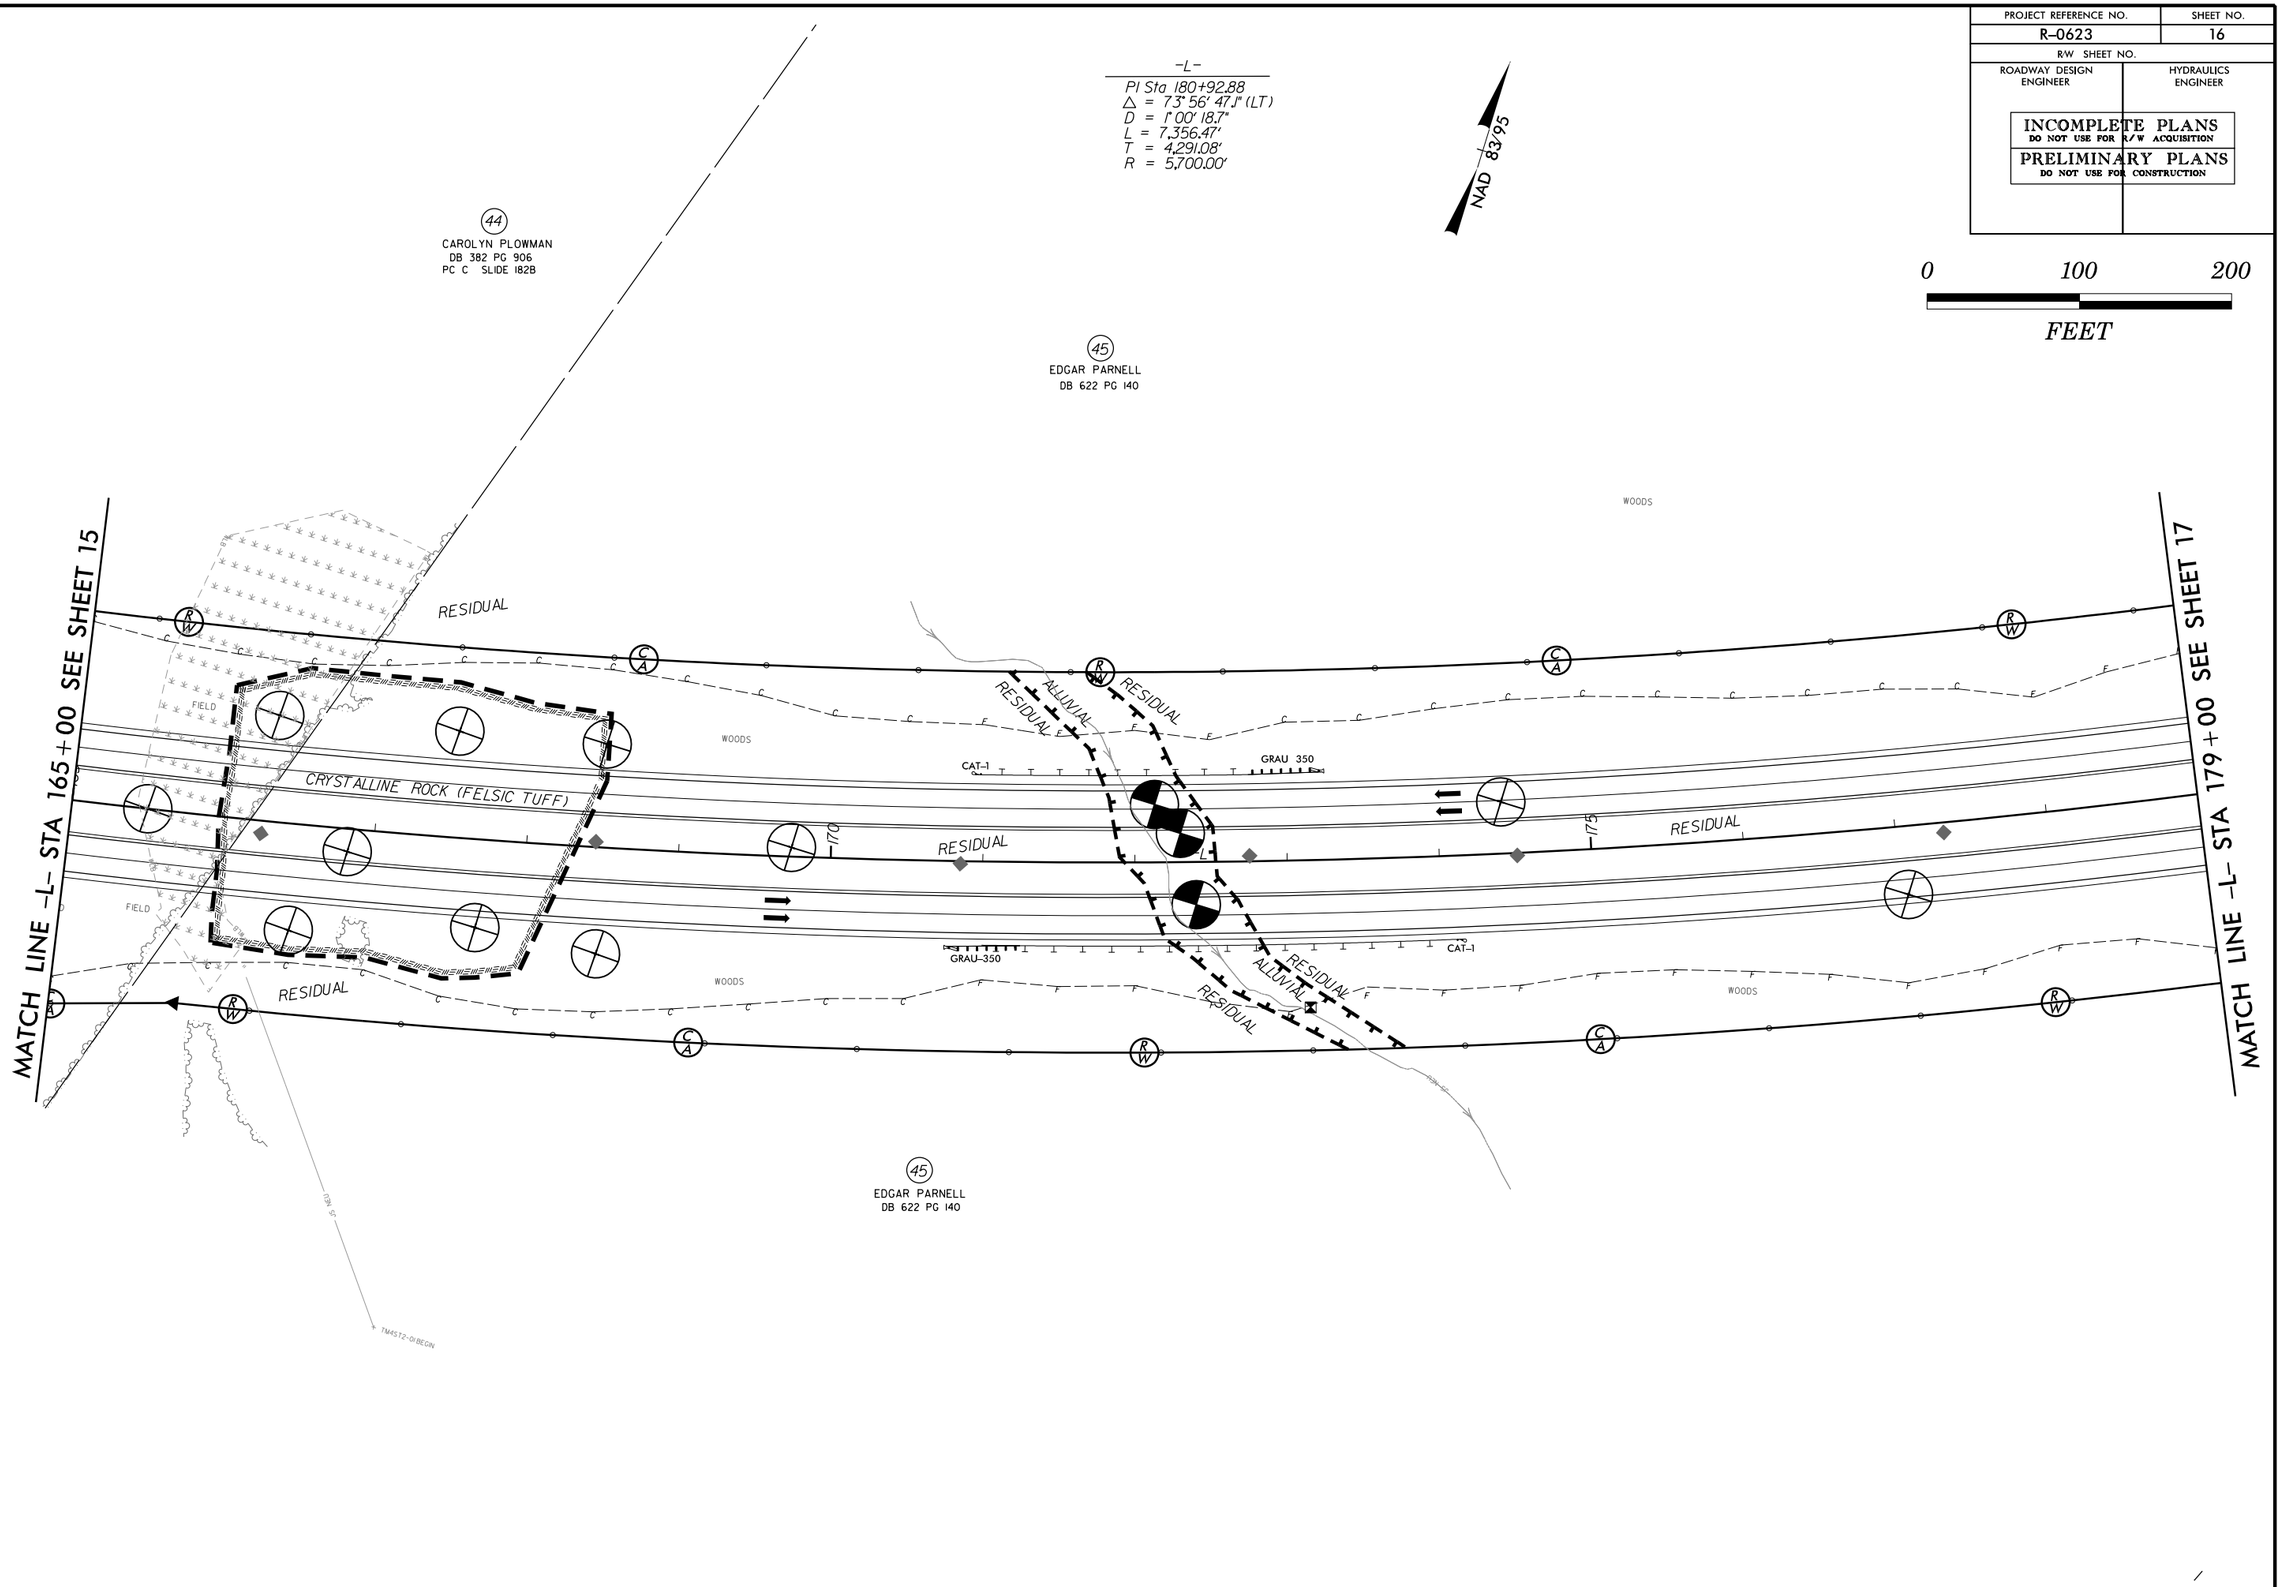

REVISIONS

8/17/99

4/26/2013
H:\R0623_GEO_RDWY - 6th Submittal\CADD_GEOTECH\PlanProf\R0623_GEO_rnv_016.dgn
Stephen Crockett