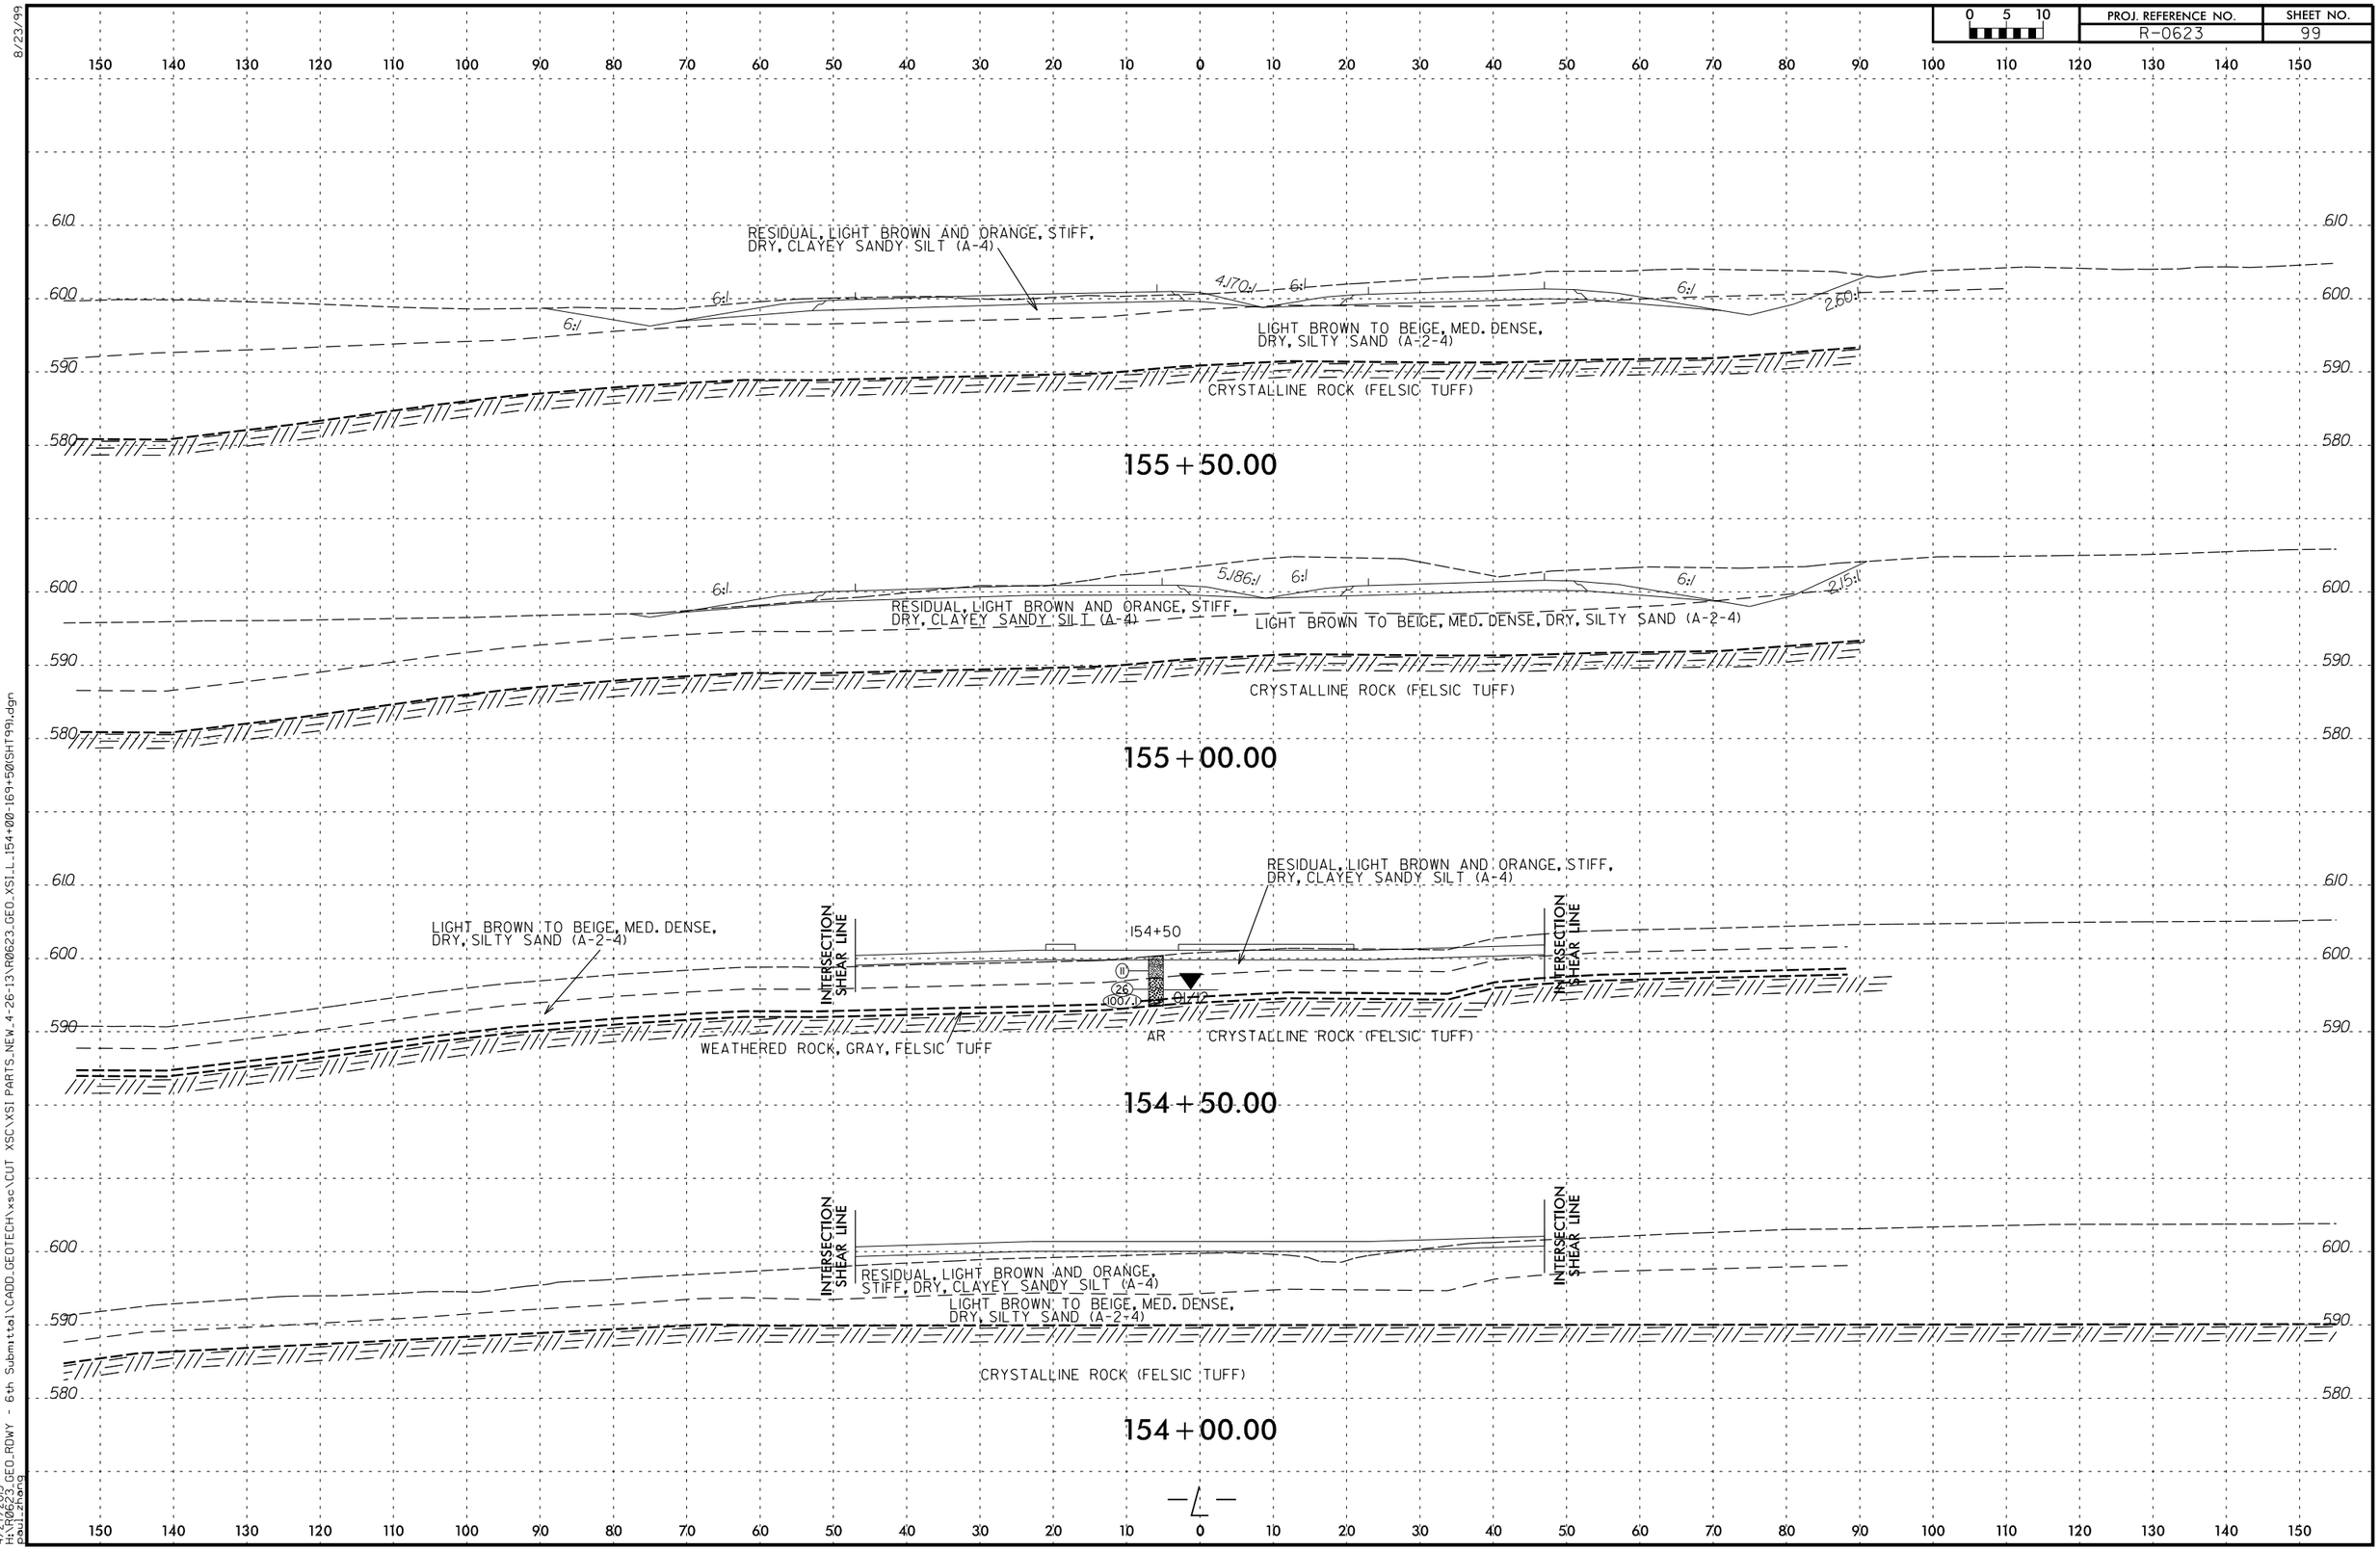
0 5 10
PROJ. REFERENCE NO.
R-0623
SHEET NO.
99
RESIDUAL, LIGHT BROWN AND ORANGE, STIFF, DRY, CLAYEY SANDY SILT (A-4)
LIGHT BROWN TO BEIGE, MED. DENSE, DRY, SILTY SAND (A-2-4)
CRYSTALLINE ROCK (FELSIC TUFF)
155 + 50.00
155 + 00.00
LIGHT BROWN TO BEIGE, MED. DENSE, DRY, SILTY SAND (A-2-4)
WEATHERED ROCK, GRAY, FELSIC TUFF
154+50
AR
INTERSECTION SHEAR LINE
154 + 50.00
154 + 00.00
8/23/99
4/27/2013
H:\R0623_GEO_ROWY - 6th Submittal\CADD_GEOTECH\xsc\CUT XSC\XSI PARTS_NEW_4-26-13\R0623_GEO_XSI_L_154+00-169+50(SHT99).dgn
paul.zhang